



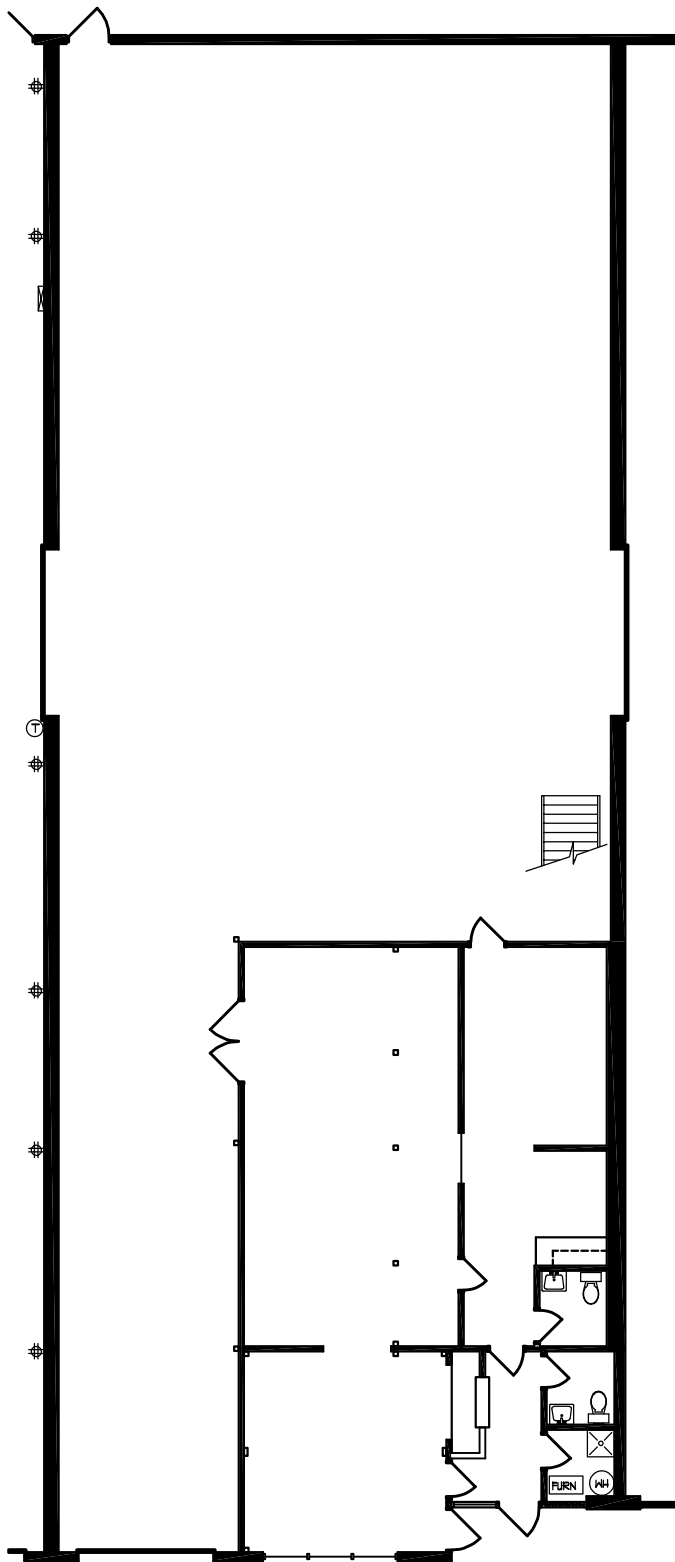


Floor Plan

SCALE : NTS

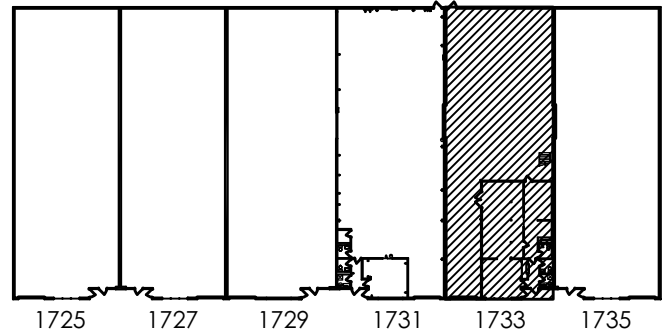

Key Plan

SCALE : NTS

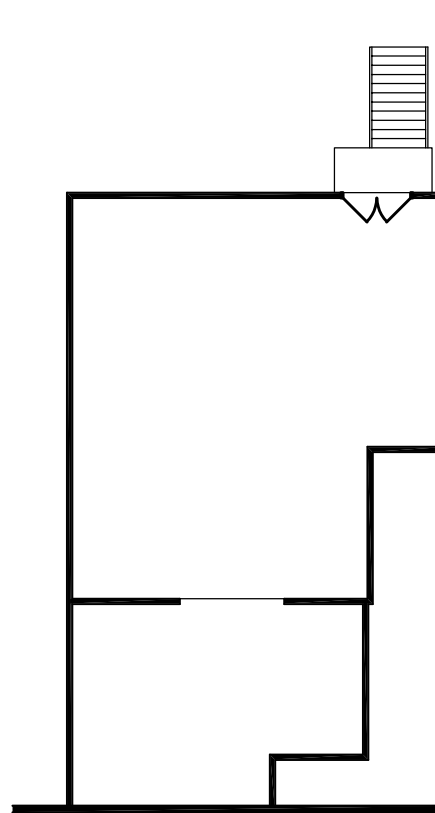

Mezzanine Plan

SCALE : NTS

AVAILABLE
1733 CHASE DR
FENTON, MISSOURI

NOT TO SCALE
OCT 1, 2026



LINEA
DESIGN, INC

144 W LOCKWOOD AVE SUITE NUMBER 150
WEBSTER GROVES, MISSOURI 63119 314-721-0044

