


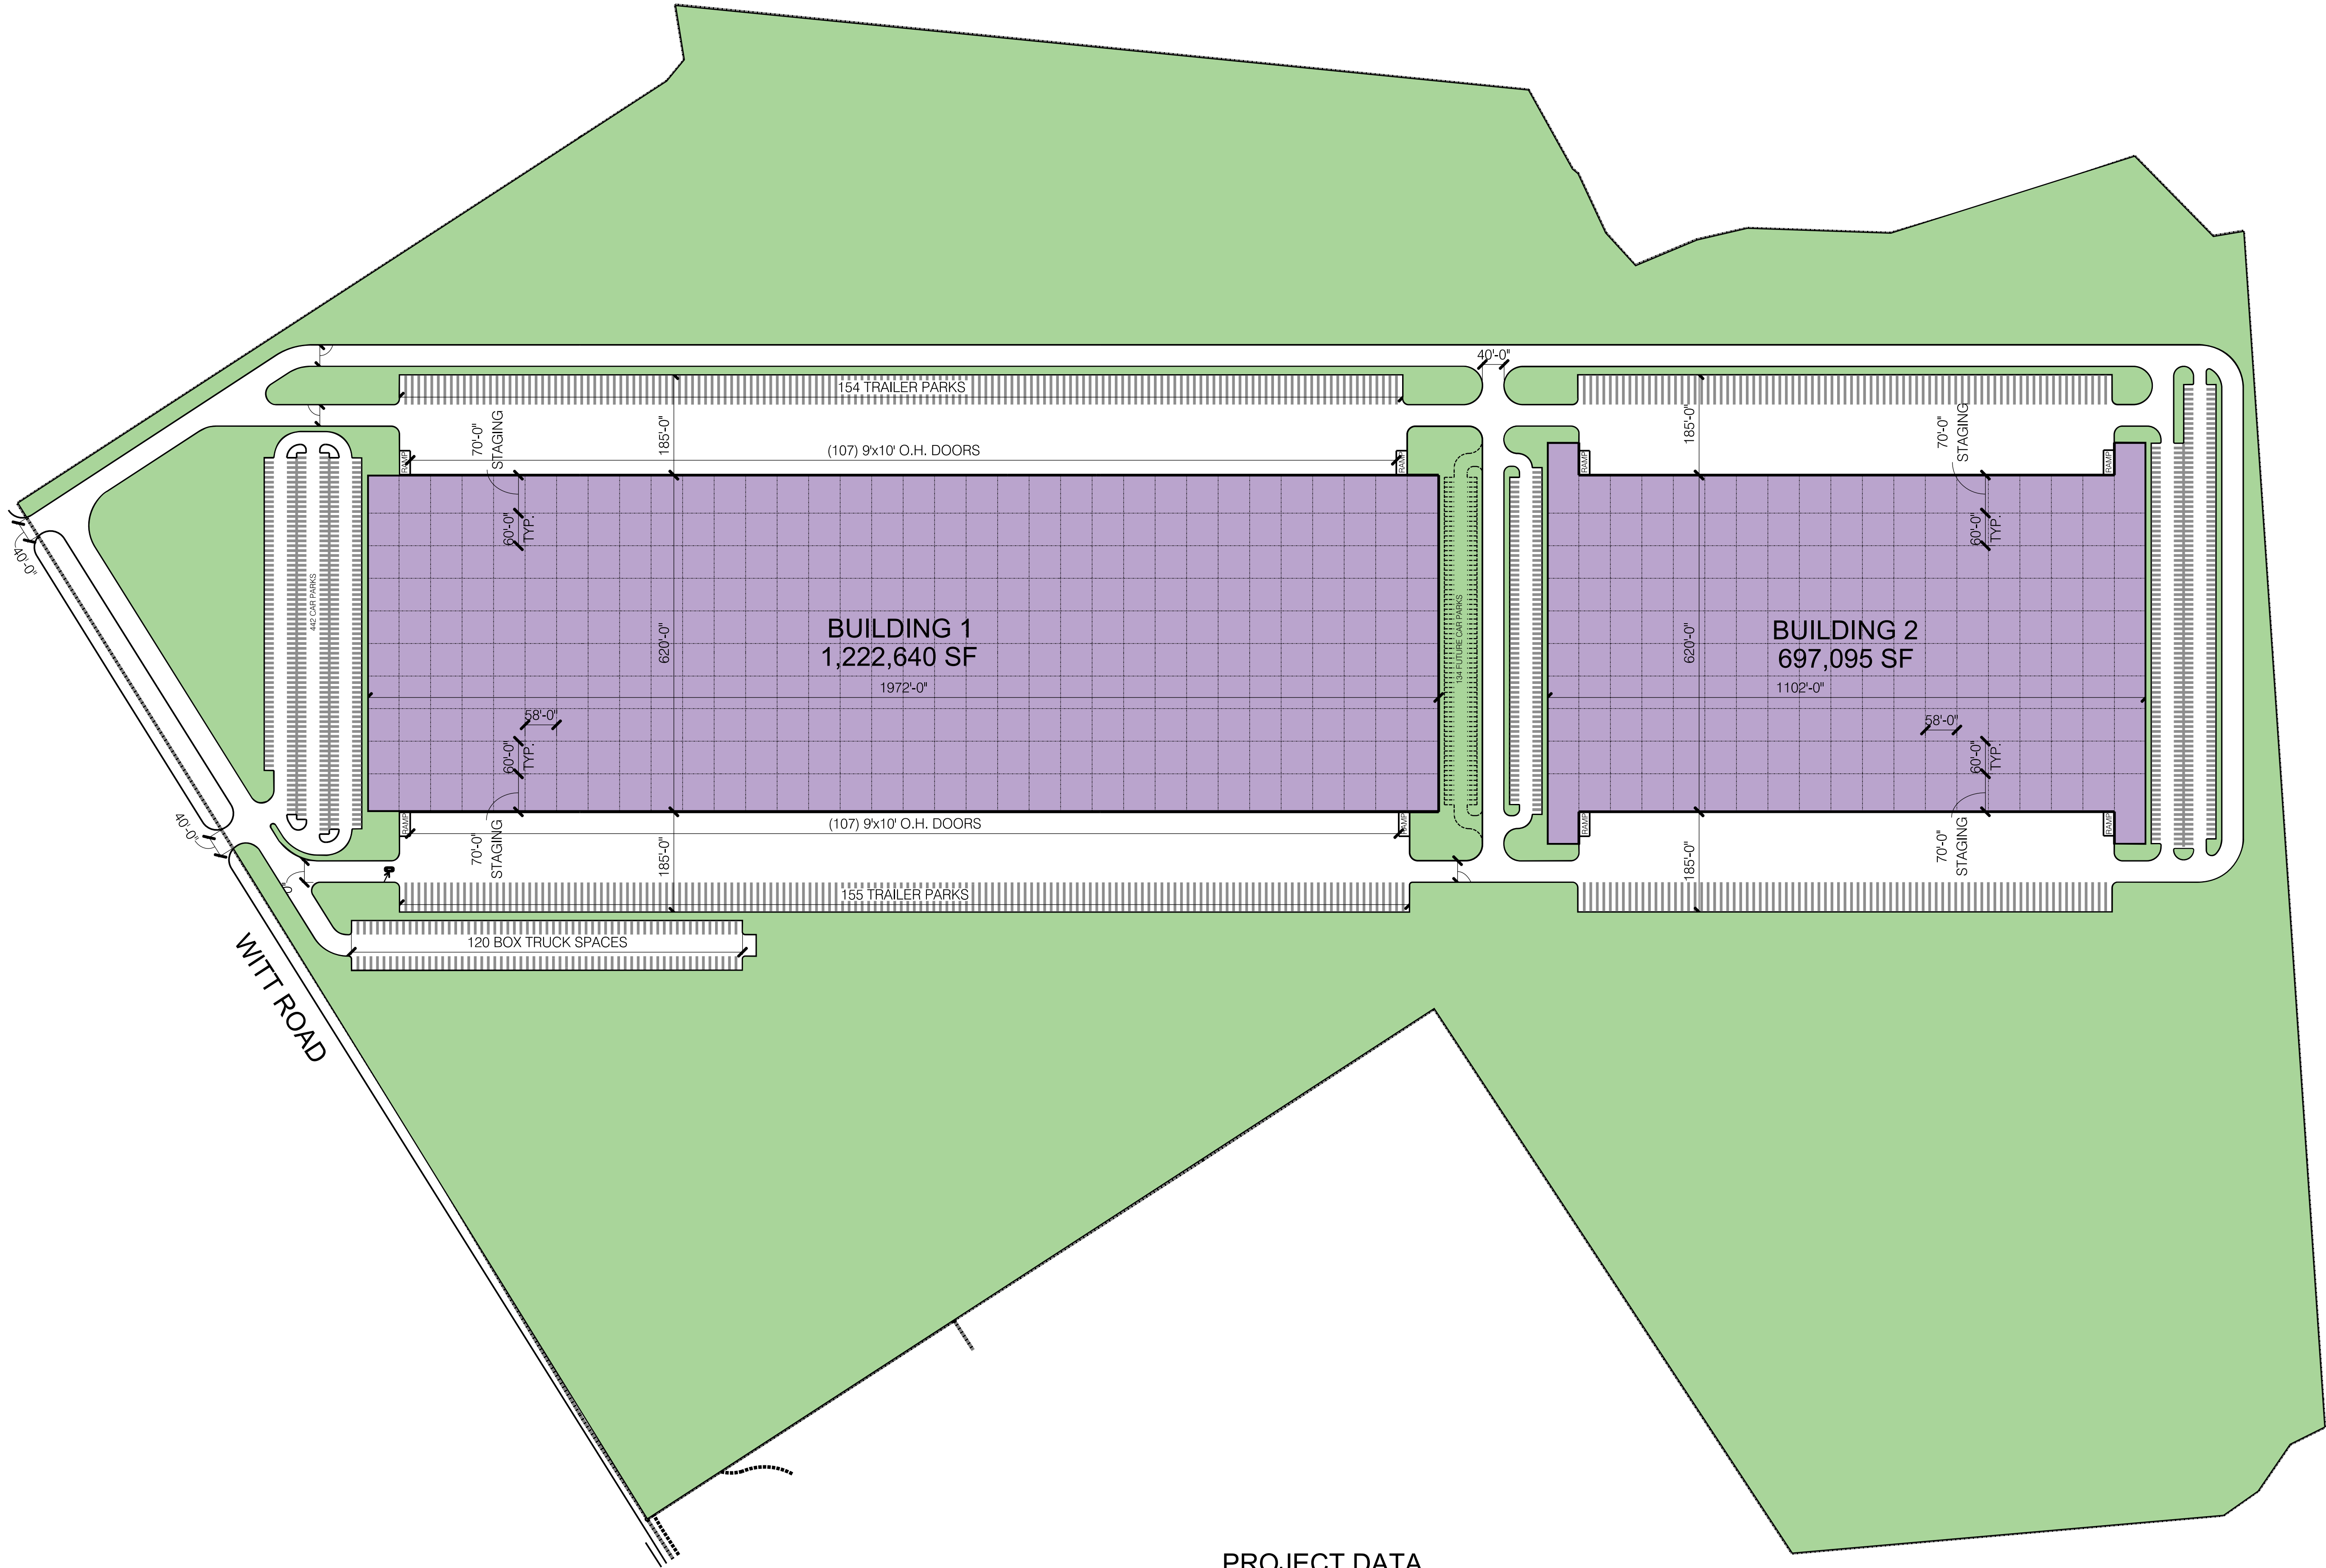

PROJECT DATA

BUILDING 1	1,222,640 SF
CAR PARKS	442 DOORS
TRAILER PARKS	309 DOORS
BOX TRUCK PARKS	120 DOORS
9'x10' O.H. DOORS	214 DOORS
12'x14' DRIVE-IN DOORS	4 DOORS



SITE PLAN
SCALE: 1"=150'-0"

SPEC WAREHOUSE
DALLAS, TEXAS

job no
SCHEMATIC
sheet
A1.0

pross design group, inc.
pross design group, incorporated
8010 HUNTERS HILL ROAD, SUITE 100, DALLAS, TEXAS 75243-1400

PROLOGIS

drawn:
BP
checked
date:
04/12/2022