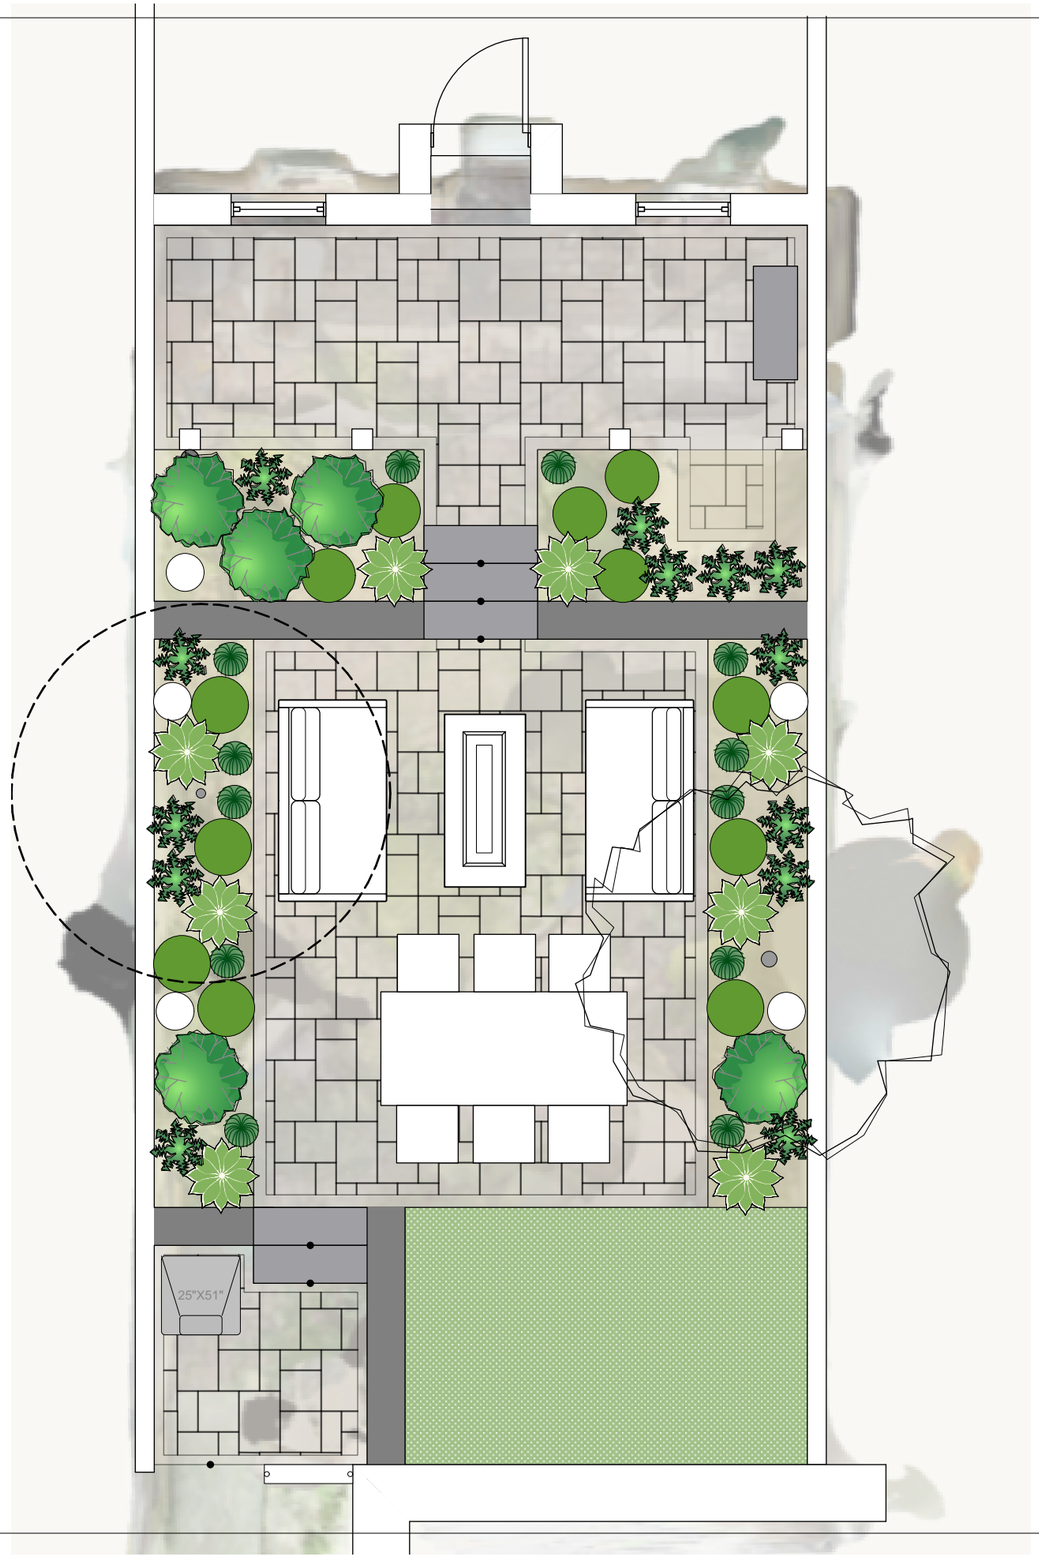


PINEHURST
LANDSCAPES

4809 Long Green Road
Glen Arm MD, 21257
410-592-6766

The Williams Residence

2111 E Pratt St, Baltimore, MD 21231

Scale: 1/4" - 1'

Drawn By: Lauren Hudson
Email:
Designer@Pinehurstlandscape.com
Phone: 410 - 592 -6766

Date:9-2-26

Drawing Title: Site Plan

Drawing Number: P.1