

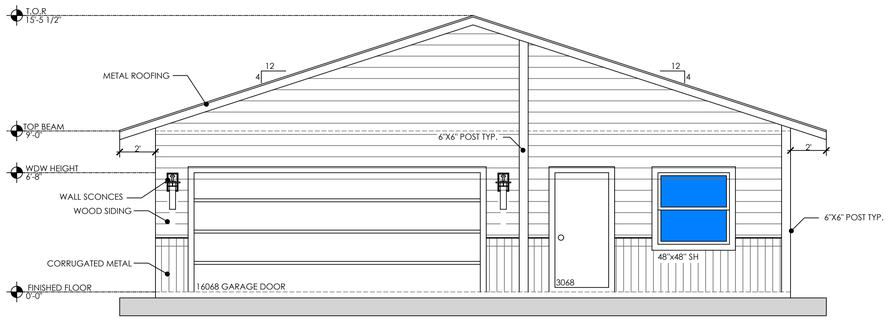



PROPOSED
1 FRONT ELEVATION
SCALE :1/4" = 1'-0"

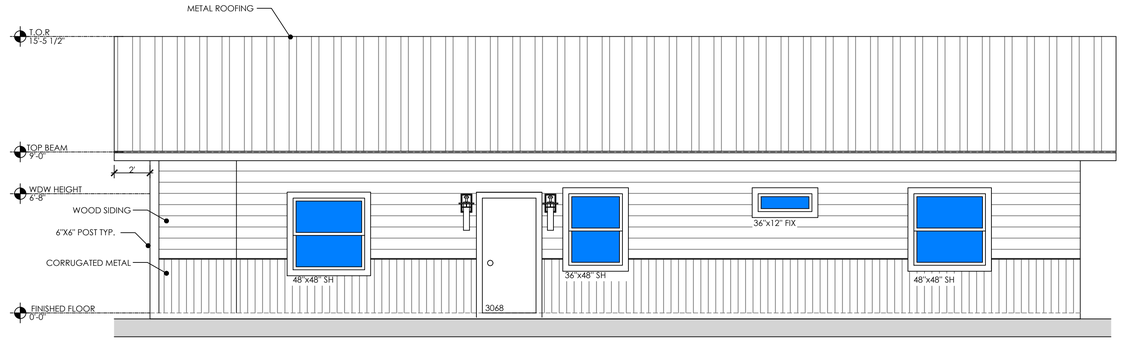

PROPOSED
3 RIGHT ELEVATION
SCALE :1/4" = 1'-0"

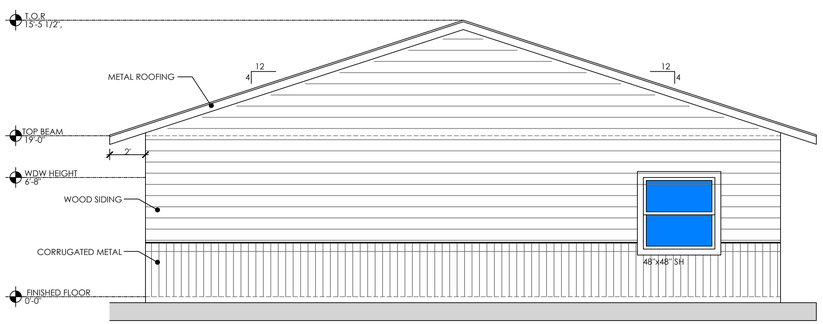

PROPOSED
2 REAR ELEVATION
SCALE :1/4" = 1'-0"

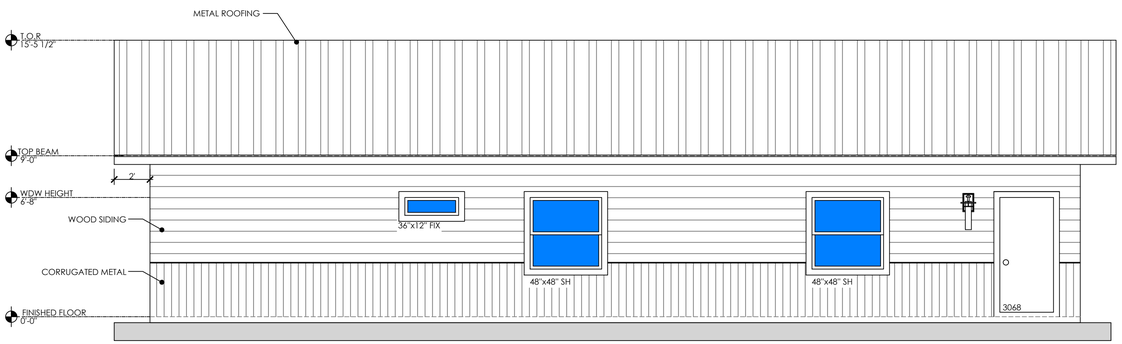

PROPOSED
4 LEFT ELEVATION
SCALE :1/4" = 1'-0"


PROJECT DESCRIPTION

PROJECT FOR
NEW CONSTRUCTION

REVISION	BY

DATE:
DRAWN BY:
JOB NO:

A3.0

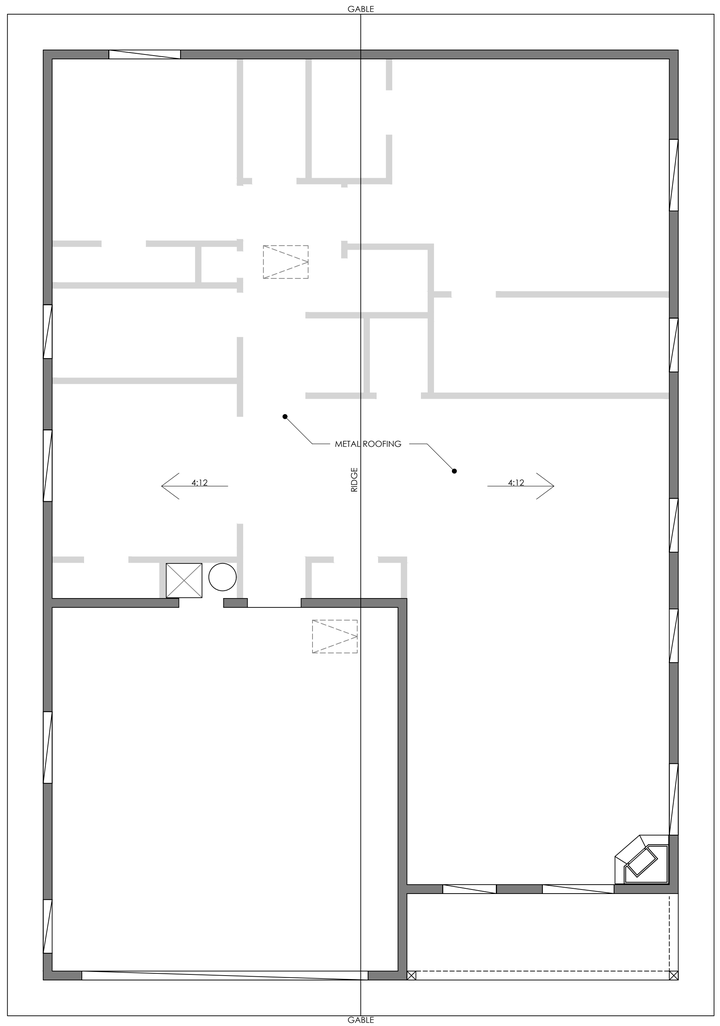

PROPOSED
ROOF PLAN
SCALE :1/4" = 1'-0"


PROJECT DESCRIPTION

PROJECT FOR
NEW CONSTRUCTION

REVISION	BY

DATE:
DRAWN BY:
JOB NO:

A4.0

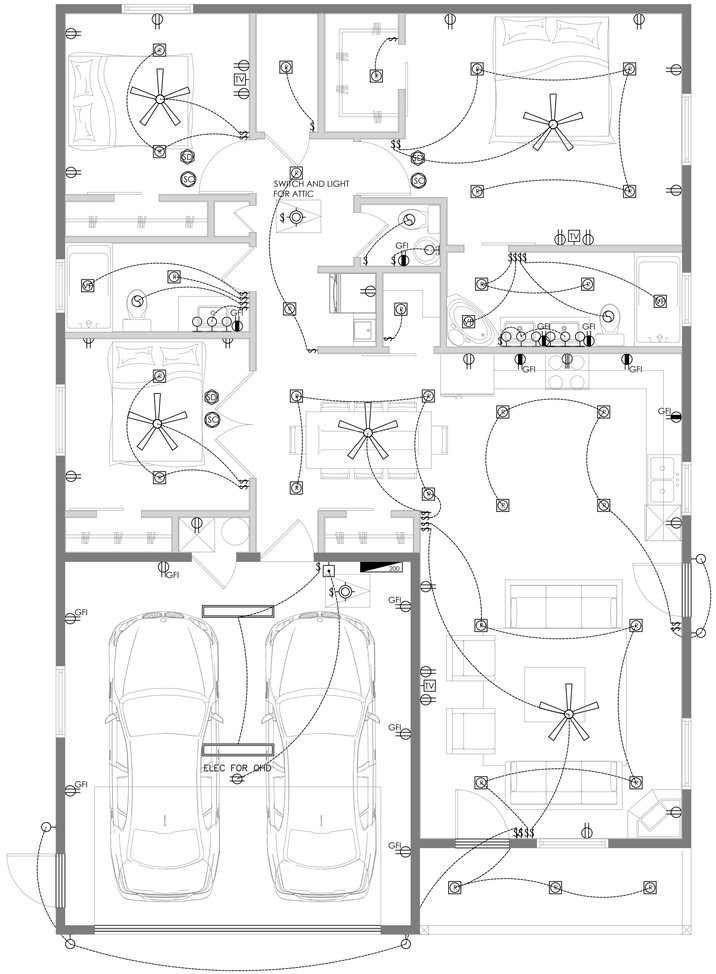

PROPOSED
ELECTRICAL PLAN
SCALE :1/4" = 1'-0"

ELECTRICAL KEY:

- DUPLEX OUTLET
- DUPLEX OUTLET ABOVE COUNTER
- DUPLEX OUTLET BELOW COUNTER
- SPLIT SWITCHED OUTLET
- CEILING OUTLET
- FLOOR OUTLET
- SPLIT SWITCHED FLOOR OUTLET
- 4 GANG FLOOR OUTLET
- GFI GROUND FAULT OUTLET
- GFI/WP WEATHER PROOF OUTLET
- 220v OUTLET
- EXAUST FAN
- EXAUST FAN / LIGHT
- RECESSED CAN LIGHT
- RECESSED FLUORESCENT
- EYEBALL LIGHT
- VAPOR PROTECTED LIGHT
- RECESSED WALL OUTLET
- RECESSED MR15
- CEILING LIGHT
- PENDANT LIGHT
- WALL LIGHT
- WALL LIGHT
- $ SINGLE SWITCH
- $3 3-WAY SWITCH
- $4 4-WAY SWITCH
- $D DIMMER SWITCH
- $R RHEOSTAT
- TV CABLE T.V. JACK
- HS HIGH SPEED INTERNET
- BUTTON
- PHONE JACK
- SD SMOKE DETECTOR
- SC SMOKE/CARBON DETECTOR (DIRECT WIRE W/ BATT)
- INTERCOM
- DISCONNECT SWITCH
- ELECTRIC METER
- DIRECT WIRE
- 1 BULB FLUORESCENT
- 2 BULB FLUORESCENT
- VANITY LIGHTS
- JB JB FOR CEILING FAN
- CHIMES
- FLOOD LIGHT
- JB JUNCTION BOX
- SPEAKER HARD WIRE
- CENTRAL VACUUM ACCESS
- GS GAS STUB
- HB HOSE BIB
- G 1-#5 GROUND FOR ELEC
- CENTRAL VAC
- GAS APP W/H
- 300 AMP ELEC PANEL
- 225 AMP ELEC PANEL
- 100 AMP ELEC PANEL
- CEILING FAN W/LIGHT

PROJECT DESCRIPTION

PROJECT FOR
NEW CONSTRUCTION

REVISION	BY

DATE:
DRAWN BY:
JOB NO:

A5.0