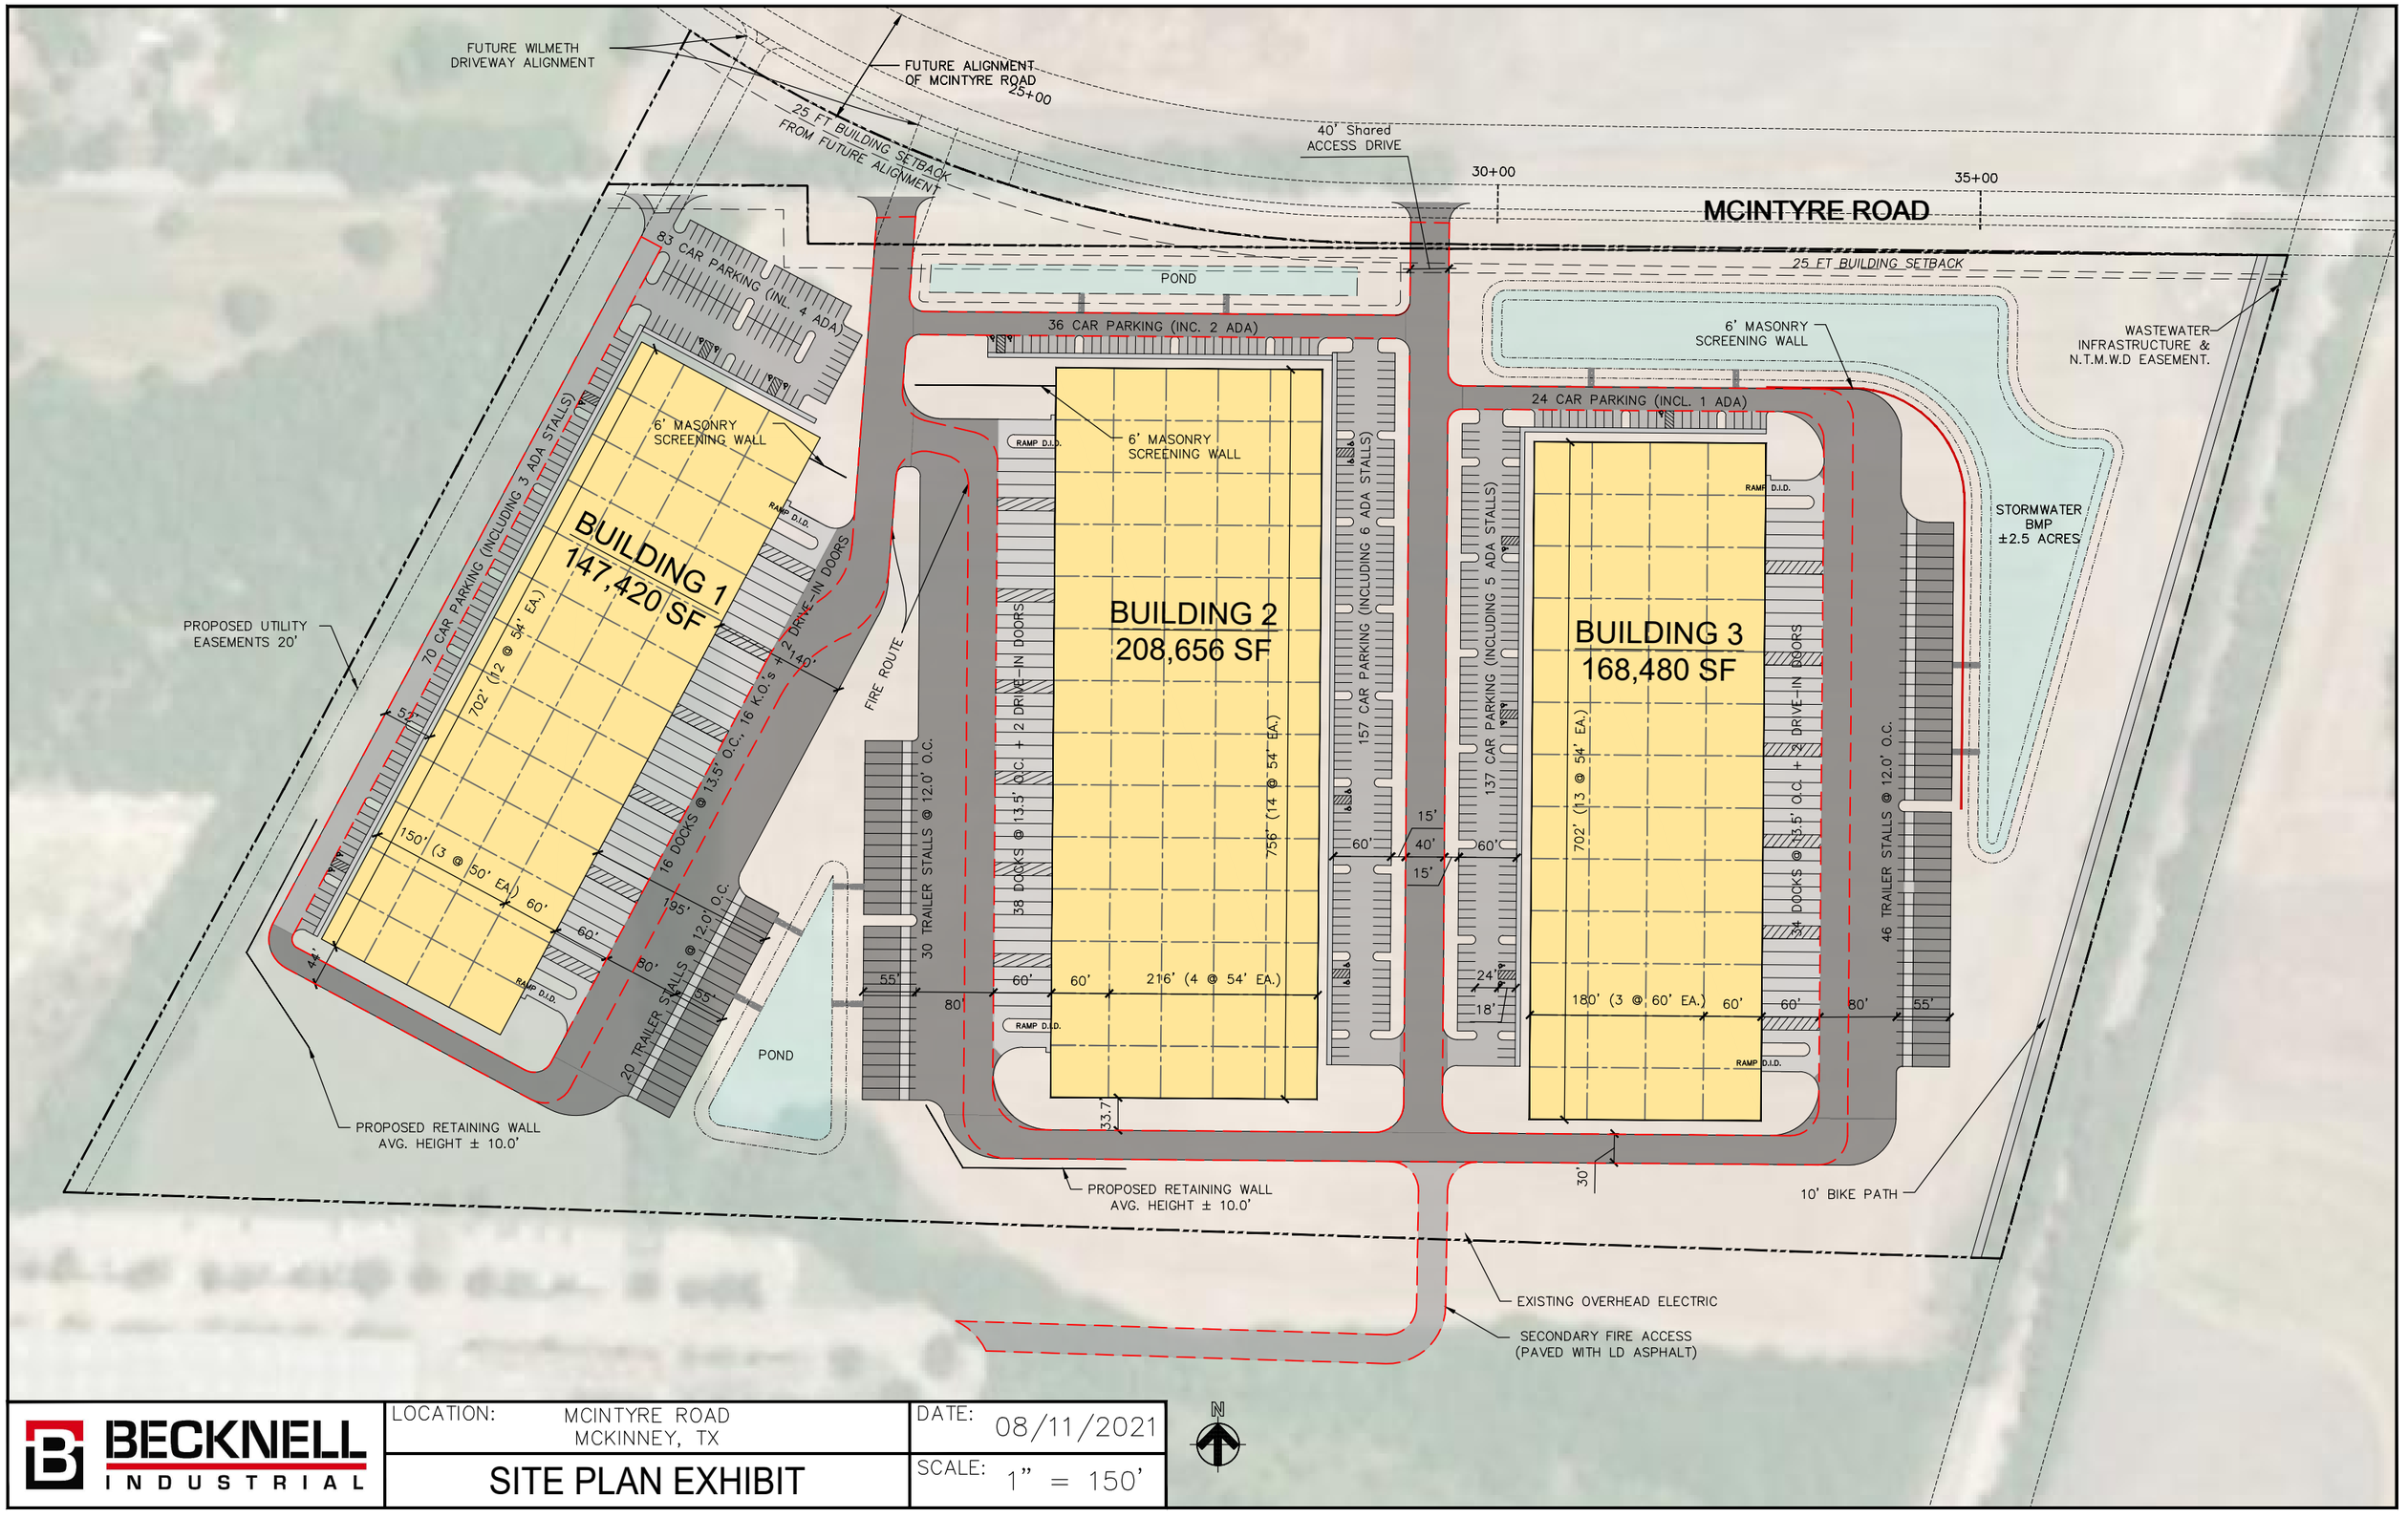

BECKNELL INDUSTRIAL

LOCATION: MCINTYRE ROAD MCKINNEY, TX	DATE: 08/11/2021
SITE PLAN EXHIBIT	SCALE: 1" = 150'