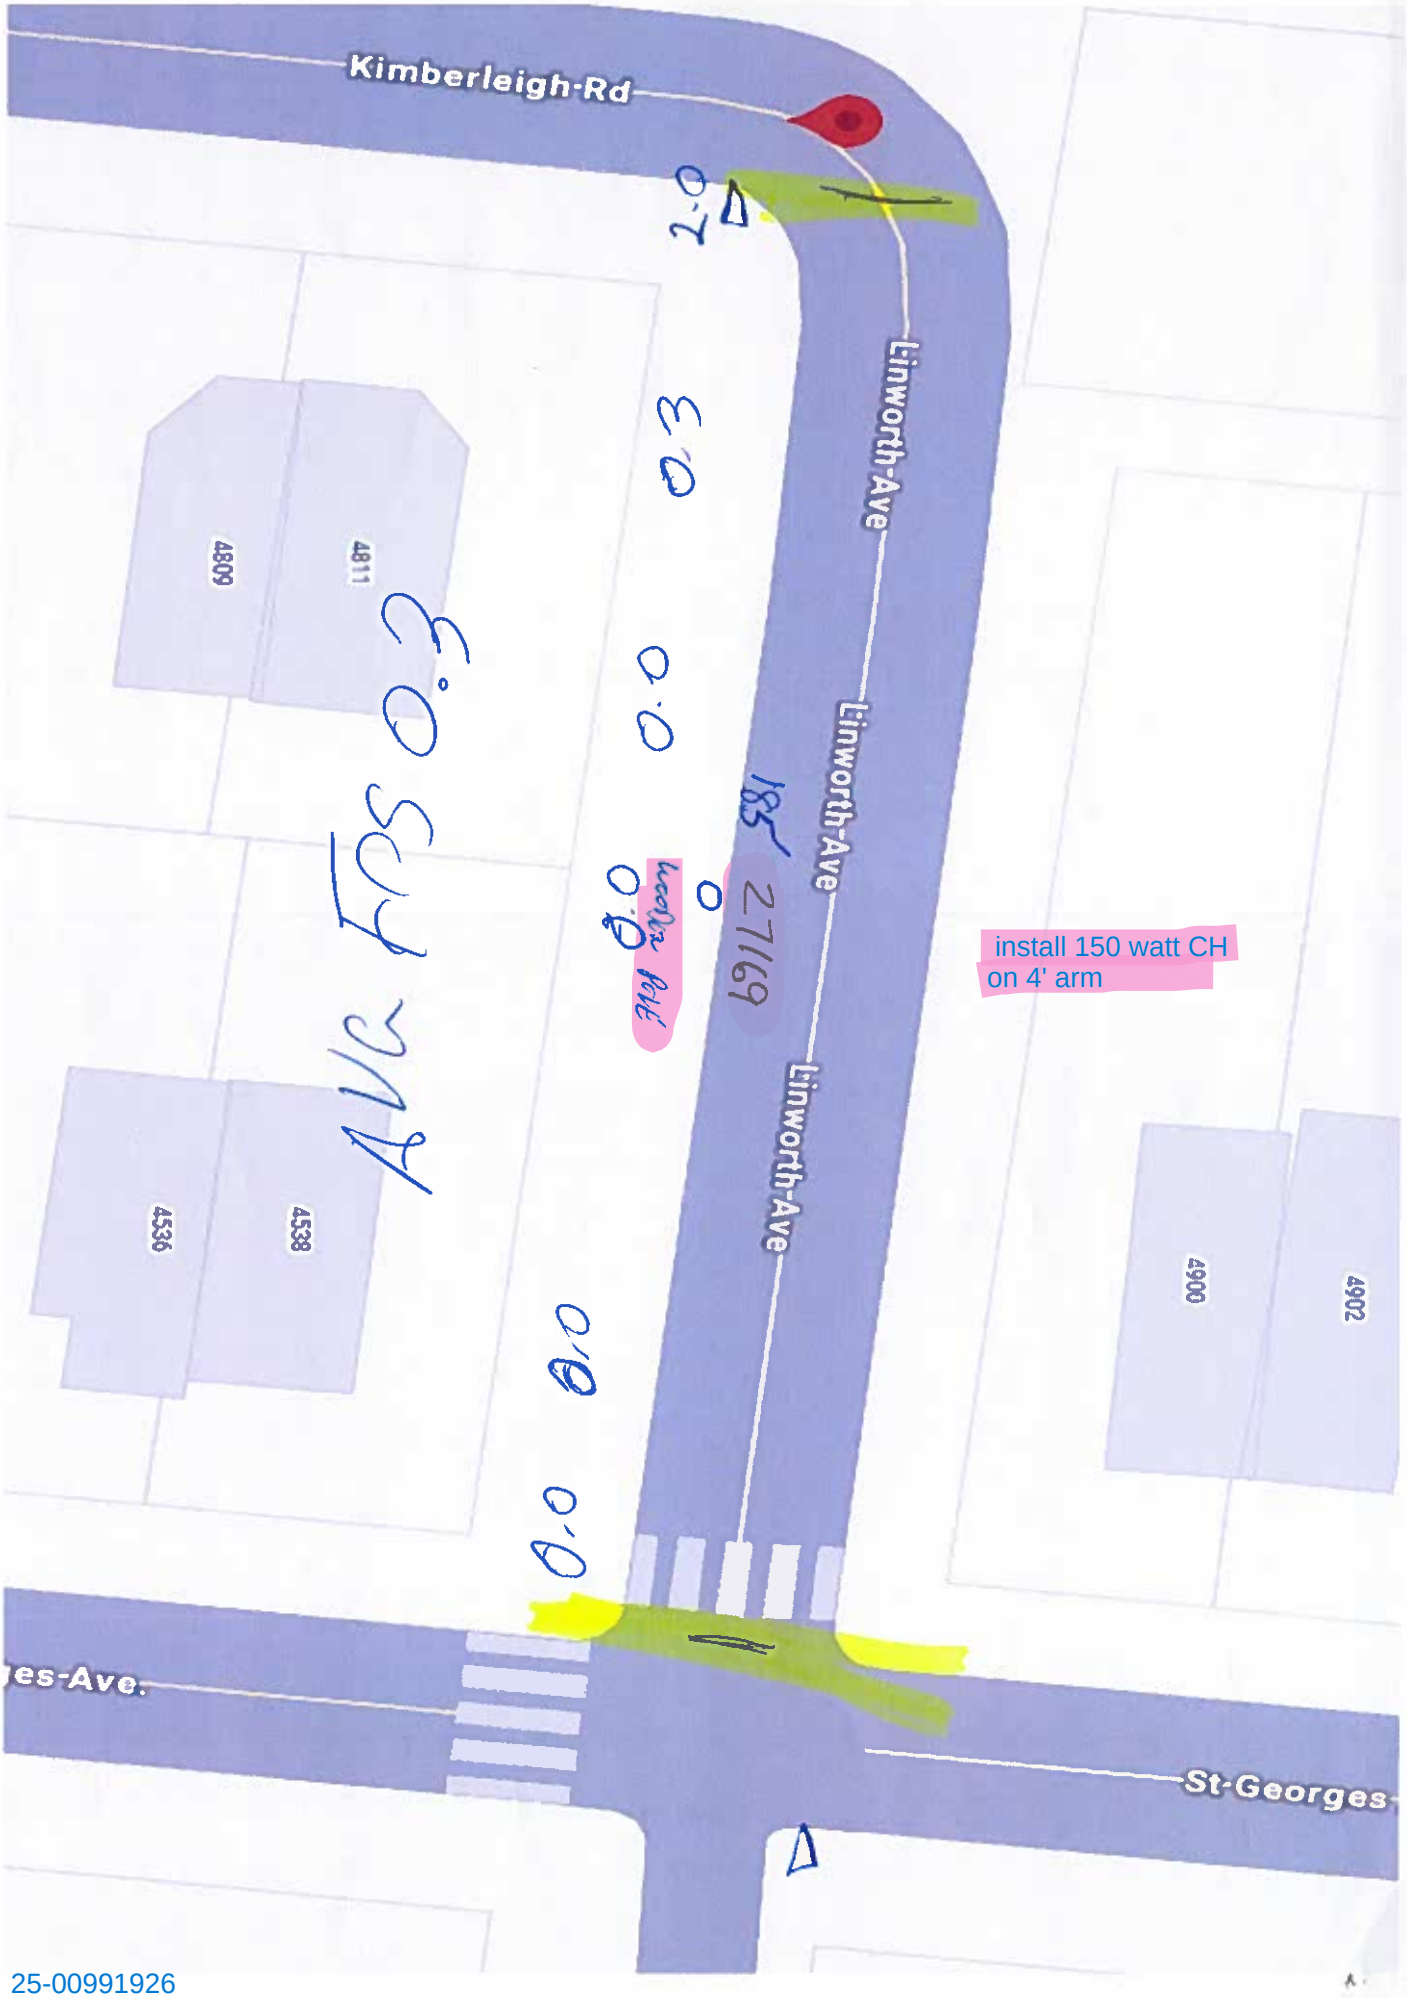

Kimberleigh-Rd
Linworth-Ave
Linworth-Ave
Linworth-Ave
4809
4811
4536
4538
4900
4902
27169
install 150 watt CH
on 4' arm
St-Georges-

25-00991926