DECUBE DESIGN STUDIO

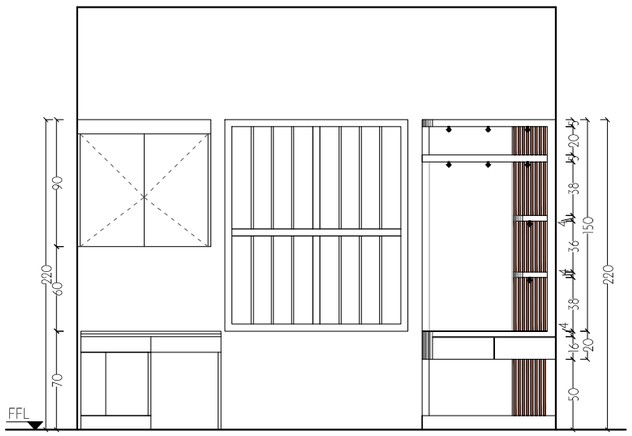

ELEVATION - A
SCALE 1:25

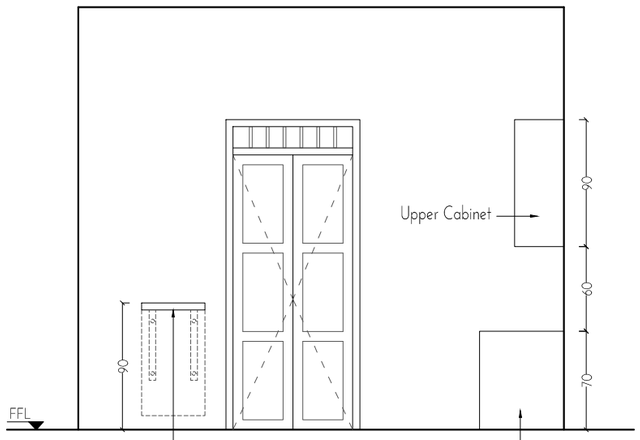

ELEVATION - B
SCALE 1:25

Ironing Table
(Folding Type, Fixing
Detail will provided as
per Supplier's Details)

Study Table

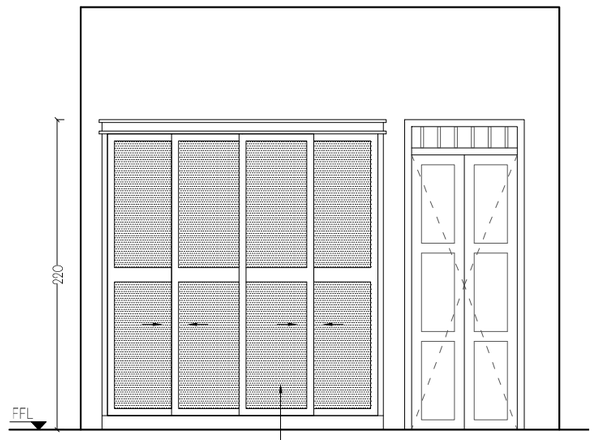

ELEVATION - C
SCALE 1:25

Reffer Details

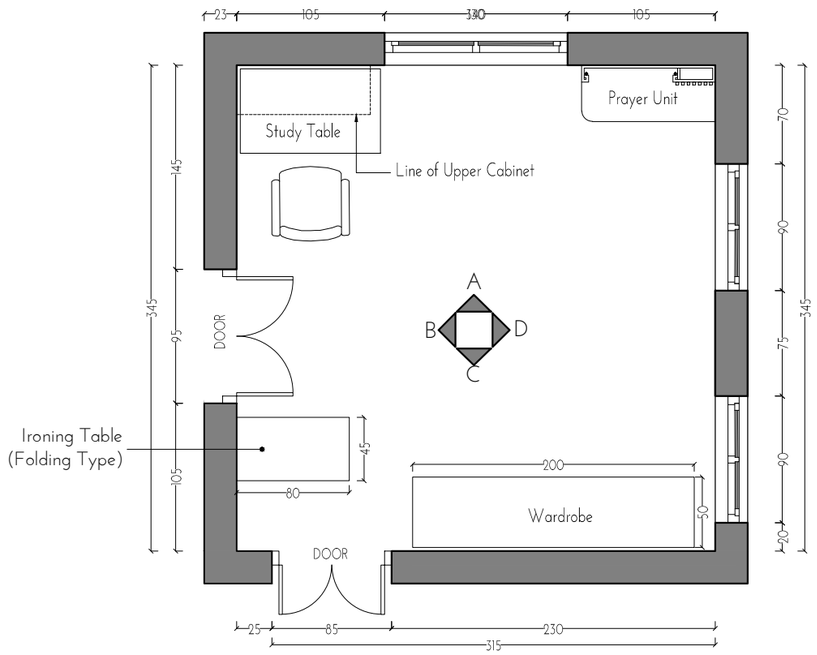

ENALARGED PLAN
SCALE 1:25

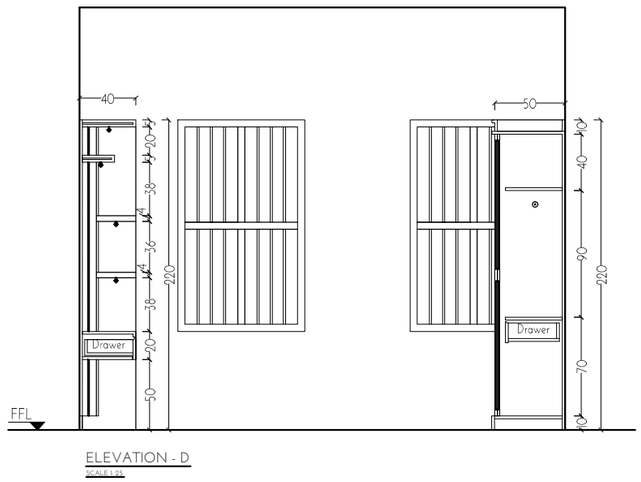

ELEVATION - D
SCALE 1:25

De Cube
First Floor, Room No: 512 E, Near CSI Church
PP Road Pattathanam, Kottayam
Ph: +91 70127 30617, +91 90379 20995
www.decubedesignstudio.com

Project Title :
Proposed Interior Work @ Mannarkayam

Drawing Title :
Room Furniture Layout

Area Details:

No.	Proposed	Sqm	Sqft
	Total Area:		

GENERAL NOTES

1-All dimensions are in centimeters, Unless specified.
2-Dimensions are to be read & not to be measured.
3-All dimensions shall be checked and any ambiguity shall be reported immediately to the Designers before commencement of work.
4-No changes should be made from the drawing without prior consent from the consultant.
5-All heights are measured from finished floor level.

No.	Date of Issue		Comments
1.	22-02-2025	Rev-0	For Discussion
2.			
3.			
4.			
5.			

©
This drawing and specifications
are the property of
DE cube Architectural & Interior Designers
and is not to be copied or used
without their permission.

Client Details:

Client	--
Location	Mannarkayam
Pro.code	AR-Std-00
All Dimensions Are In CM	
Drawn By	K.N.Raju
Designed By	Er. Joyal
Verifyed By	Er.Nikhil S
Scale	N.t.s

AR-RES
000
Dwg No: WD-ID-01

A3 Sheet No: 01