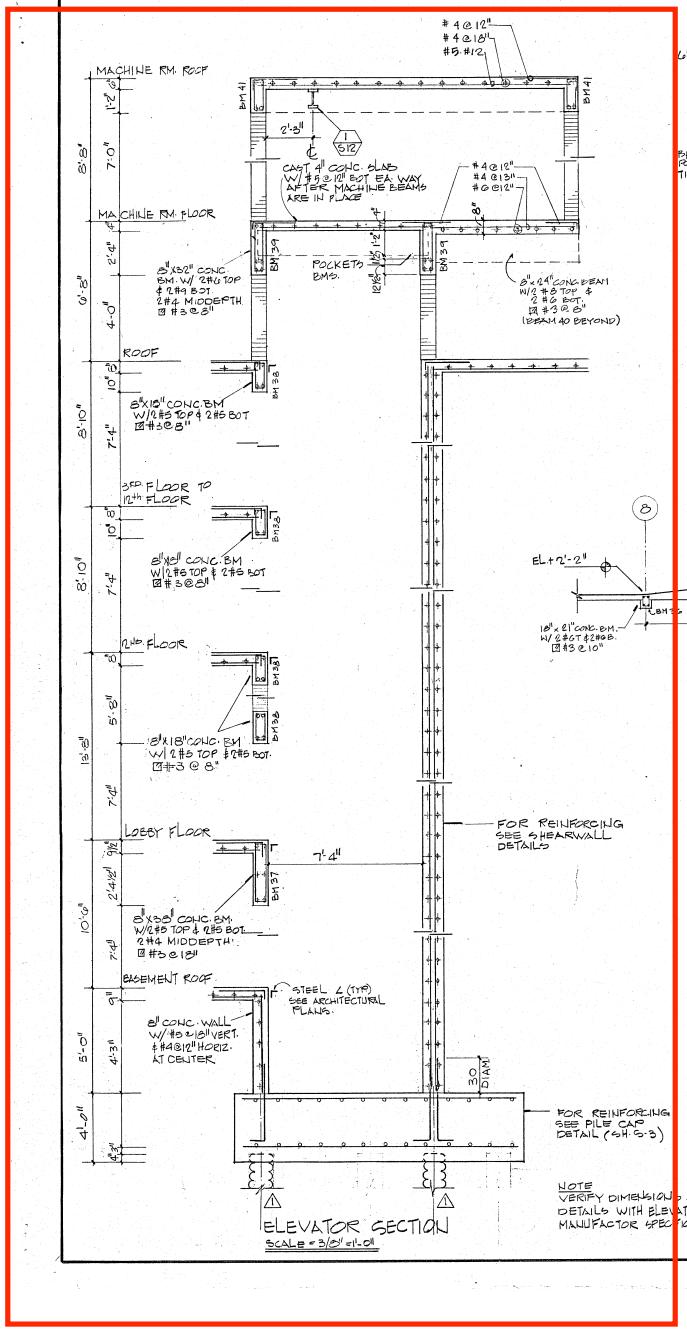

ELEVATOR SECTION
SCALE = 3/8" = 1'-0"

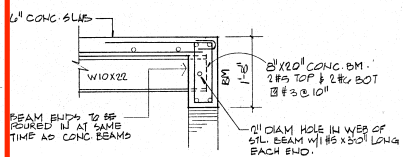

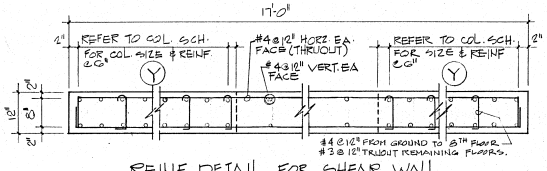

REINF. DETAIL FOR SHEAR WALL
SCALE: 3/4" = 1'-0"

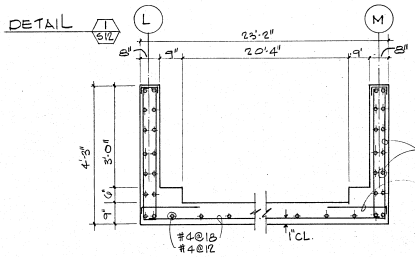

RAMP CROSS SECTION A
SCALE: 1/2" = 1'-0"

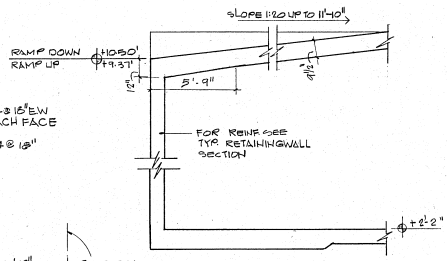

RAMP SECTION AT RETAINING WALL UP TO DRIVEWAY
SCALE: 3/8" = 1'-0"

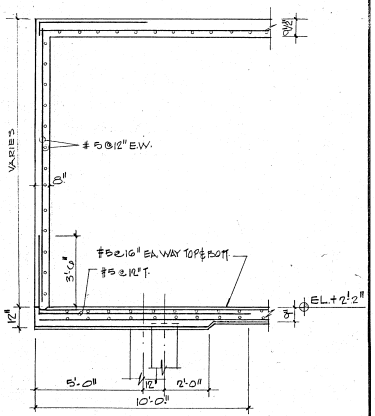

TYP. RETAINING WALL SECTION
SCALE: 3/8" = 1'-0"

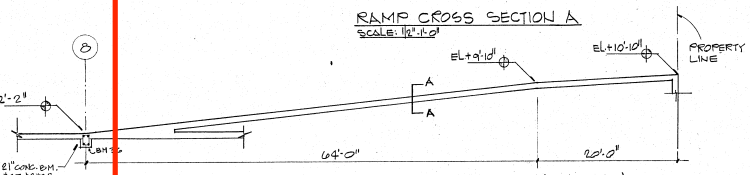

RAMP DOWN TO BASEMENT (PROFILE)
SCALE: 1/8" = 1'-0"

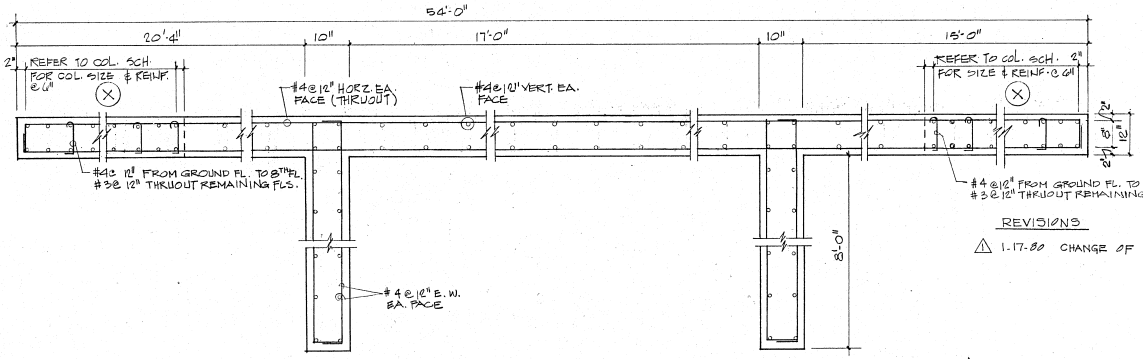

REINF. DETAIL FOR SHEARWALL
SCALE = 3/4" = 1'-0"

REVISIONS

1 1-17-80 CHANGE OF PILE TYPE

PARTIAL SECTIONS PLAN
SCALE = 3/8" = 1'-0"

BREITERMAN JURADO & ASSOCIATES
CONSULTING ENGINEERS
420 SOUTH DIXIE HIGHWAY CORAL GABLES FLORIDA 33146

WILLIAM M. FRIEDMAN & ASSOCIATES
ARCHITECTS, INC.
155 S.E. 14TH LA.

CHAMPLAIN TOWERS SOUTH
A 155 UNIT CONDOMINIUM

COMM. NO	DATE 8/22/79	SHEET NO. S12 OF 14
	REV.	