SUITE 440
5,503 RSF

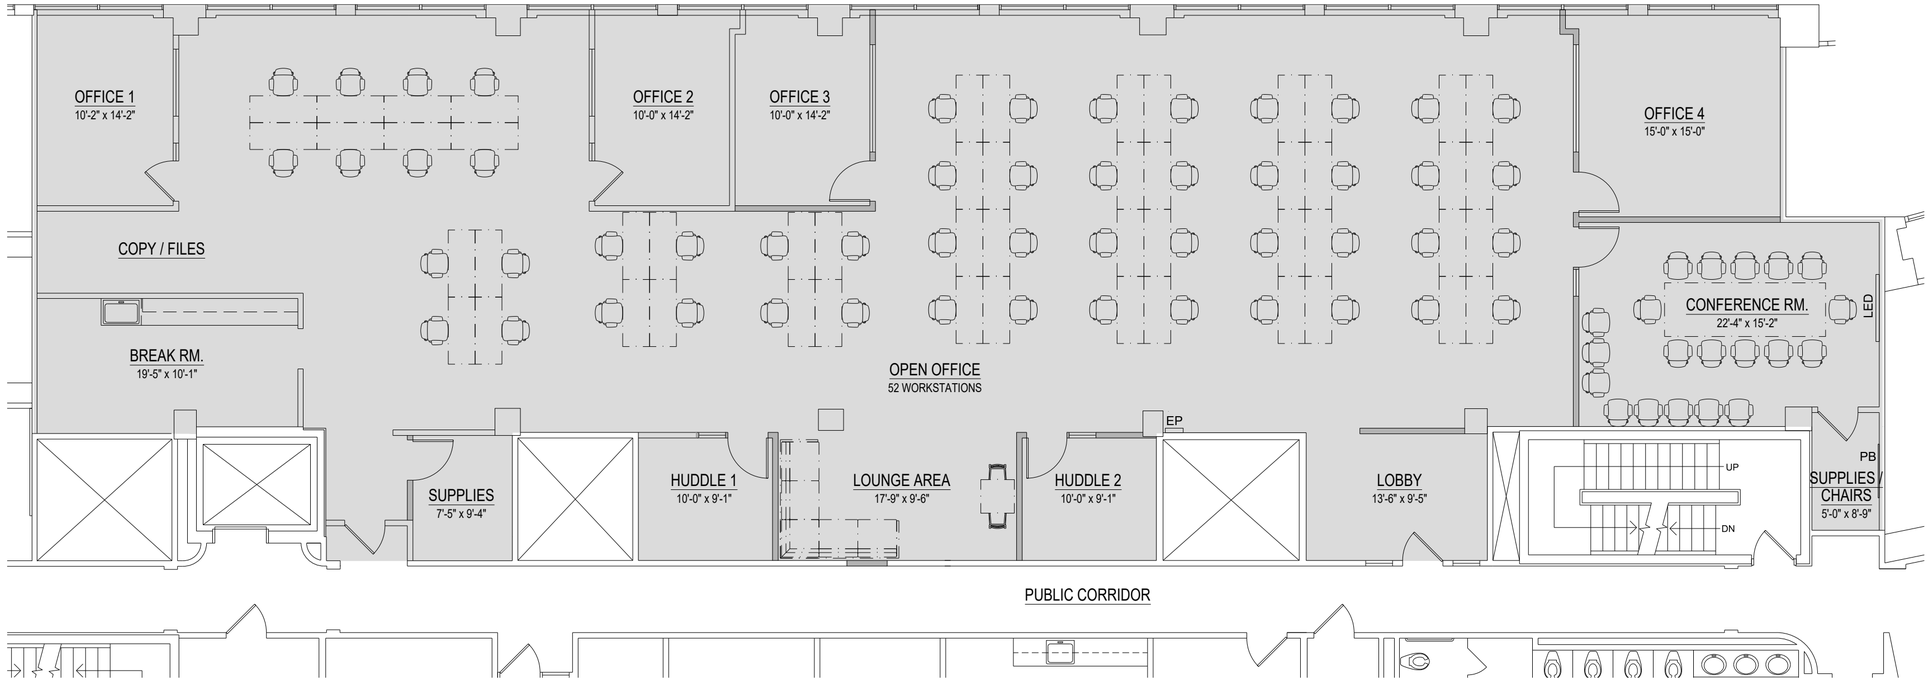

NORTH

2601 CAMBRIDGE COURT
SUITE 440 PROPOSED PLAN - OPTION 2

7-25-22

SCALE: 1/8" = 1'-0"