Floor plan

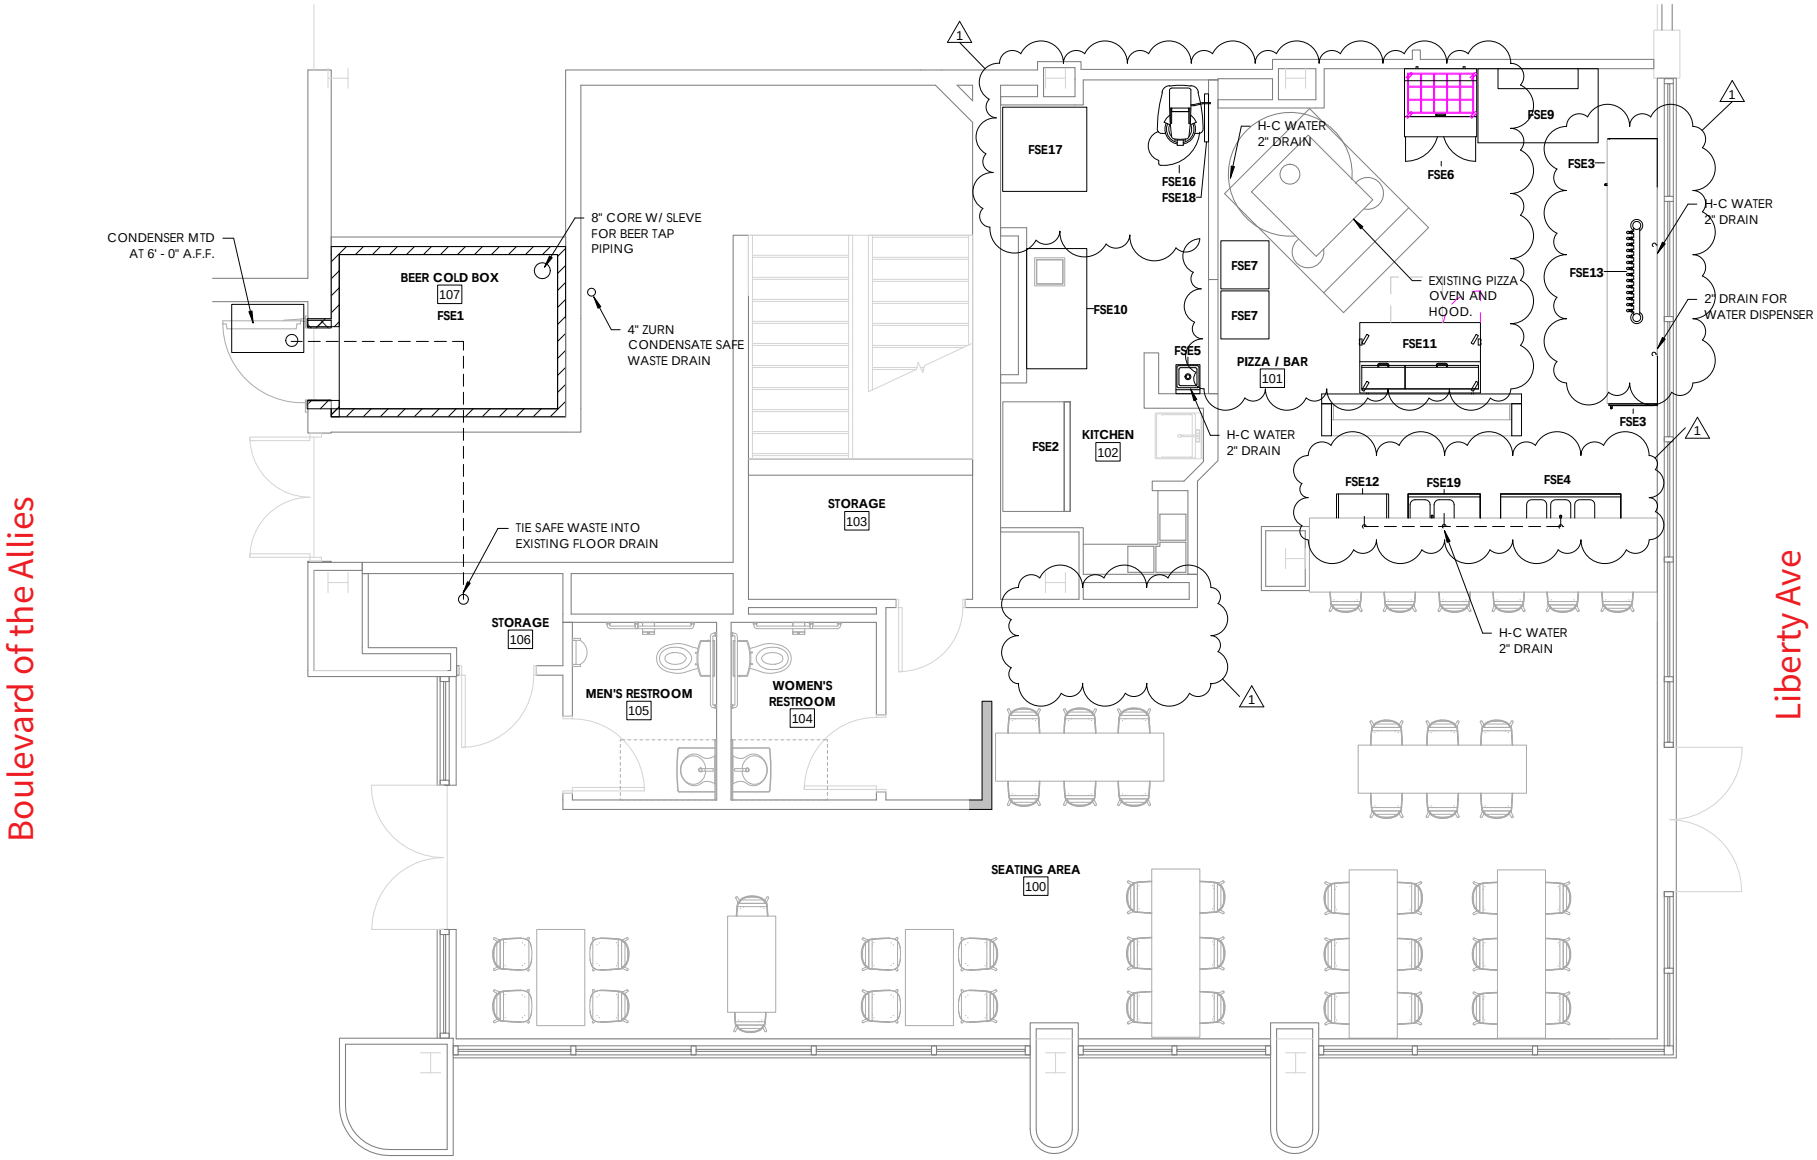
Boulevard of the Allies
Liberty Ave
CONDENSER MTD AT 6' - 0" A.F.F.
BEER COLD BOX
107
FSE1
8" CORE W/ SLEVE FOR BEER TAP PIPING
4" ZURN CONDENSATE SAFE WASTE DRAIN
TIE SAFE WASTE INTO EXISTING FLOOR DRAIN
STORAGE
106
STORAGE
103
MEN'S RESTROOM
105
WOMEN'S RESTROOM
104
FSE17
FSE16
FSE18
FSE10
FSE2
KITCHEN
102
FSE5
H-C WATER 2" DRAIN
FSE7
FSE7
PIZZA / BAR
101
H-C WATER 2" DRAIN
EXISTING PIZZA OVEN AND HOOD.
FSE6
FSE9
FSE11
FSE3
FSE13
H-C WATER 2" DRAIN
2" DRAIN FOR WATER DISPENSER
FSE3
FSE12
FSE19
FSE4
H-C WATER 2" DRAIN
SEATING AREA
100
1