



For lease

Warehouse/office spaces

Lease Rate: \$0.90 PSF Modified gross

Available unit: $\pm 1,600$ SF

11467 Sunrise Gold Circle
Rancho Cordova, CA 95742

Property features

Building highlights


- Total building SF
 - ±14,520
- Strategic location
 - ±1 mile from HWY 50 at the Sunrise Blvd exit

Unit highlights


- Total available SF
 - ±1,600
- Clear height:
 - ±18'
- Grade-level door
 - One, 12' x 14'
- Power panel:
 - 200A, 120/280v
- Fire sprinklers
- Large glass store front
- Skylights

Available unit


Unit 7 | ±1,600 SF

 

 = Grade Level Door

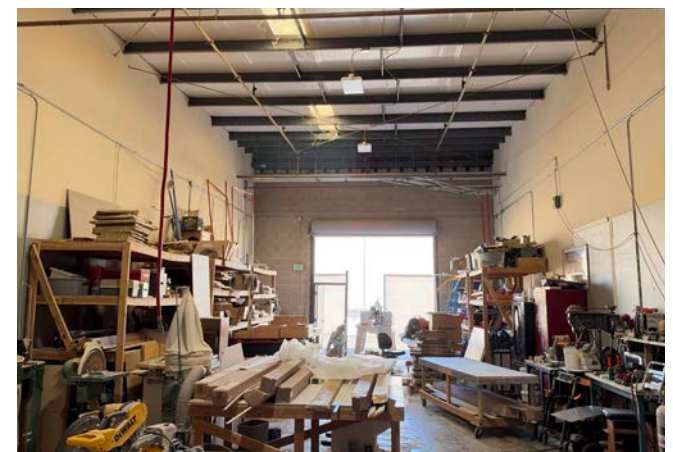



Site plan

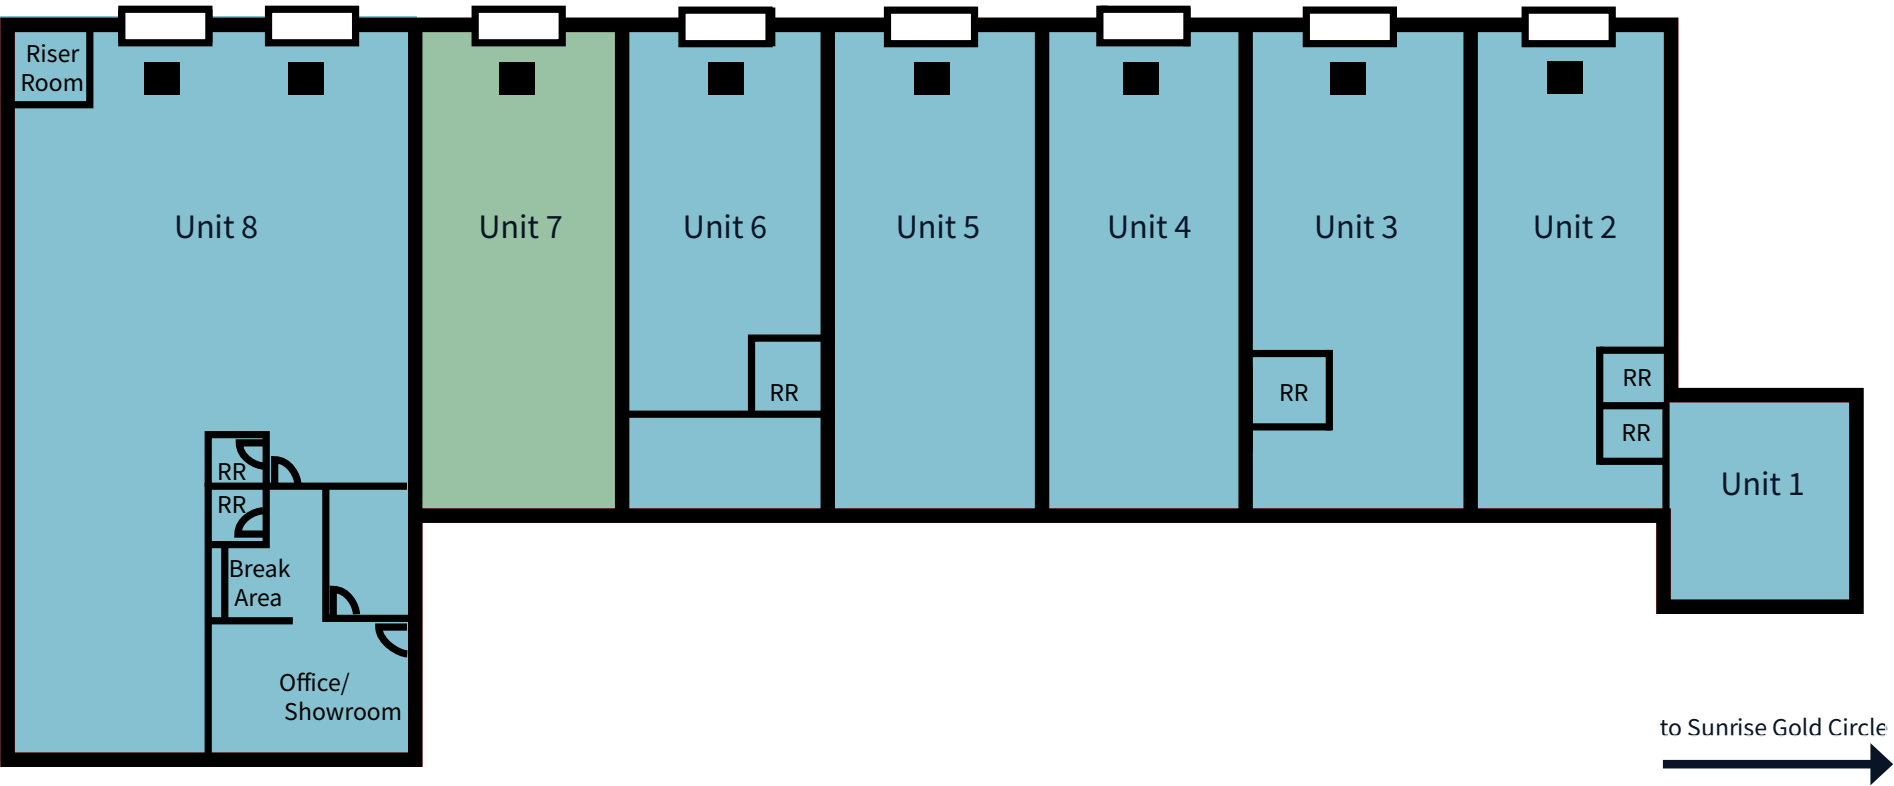

-  = Grade Level Door
-  = LEASED
-  = AVAILABLE

N
MAP NOT TO SCALE

Location Maps

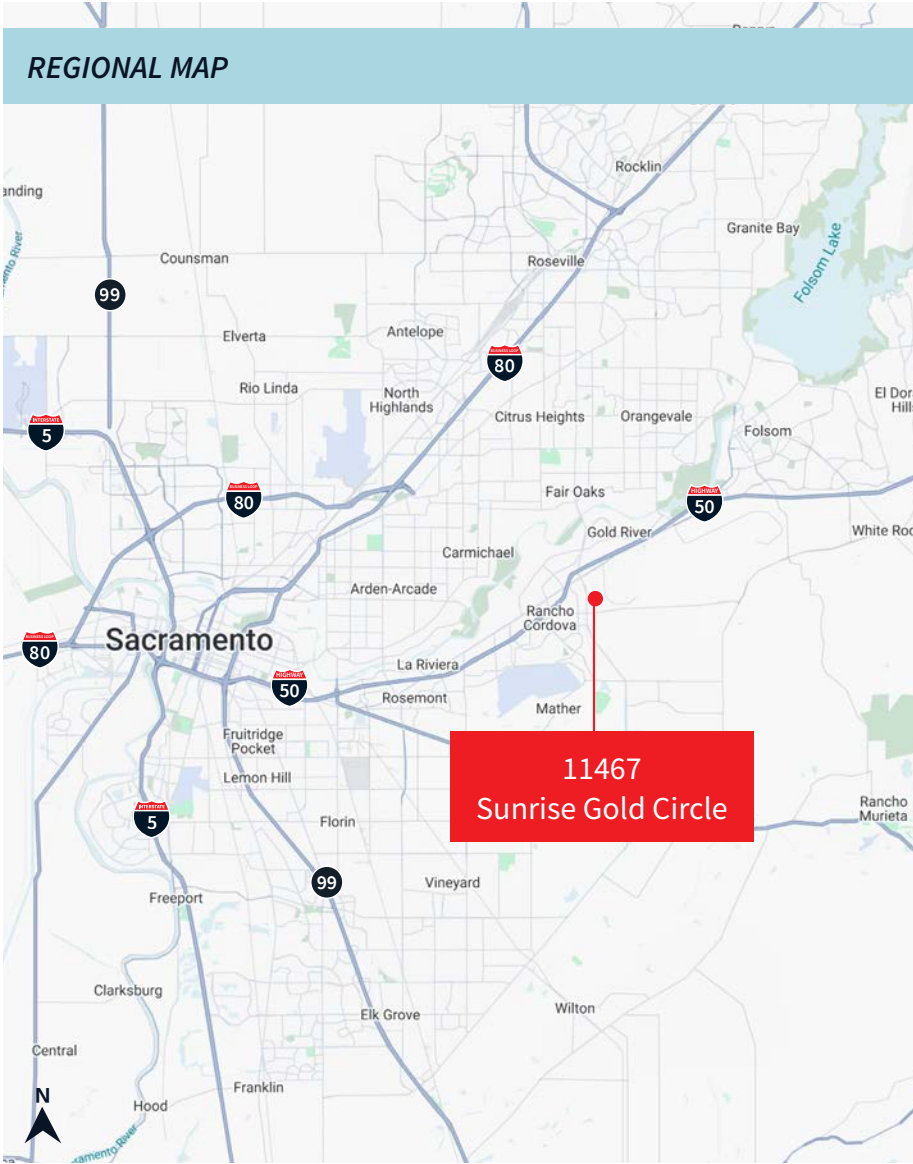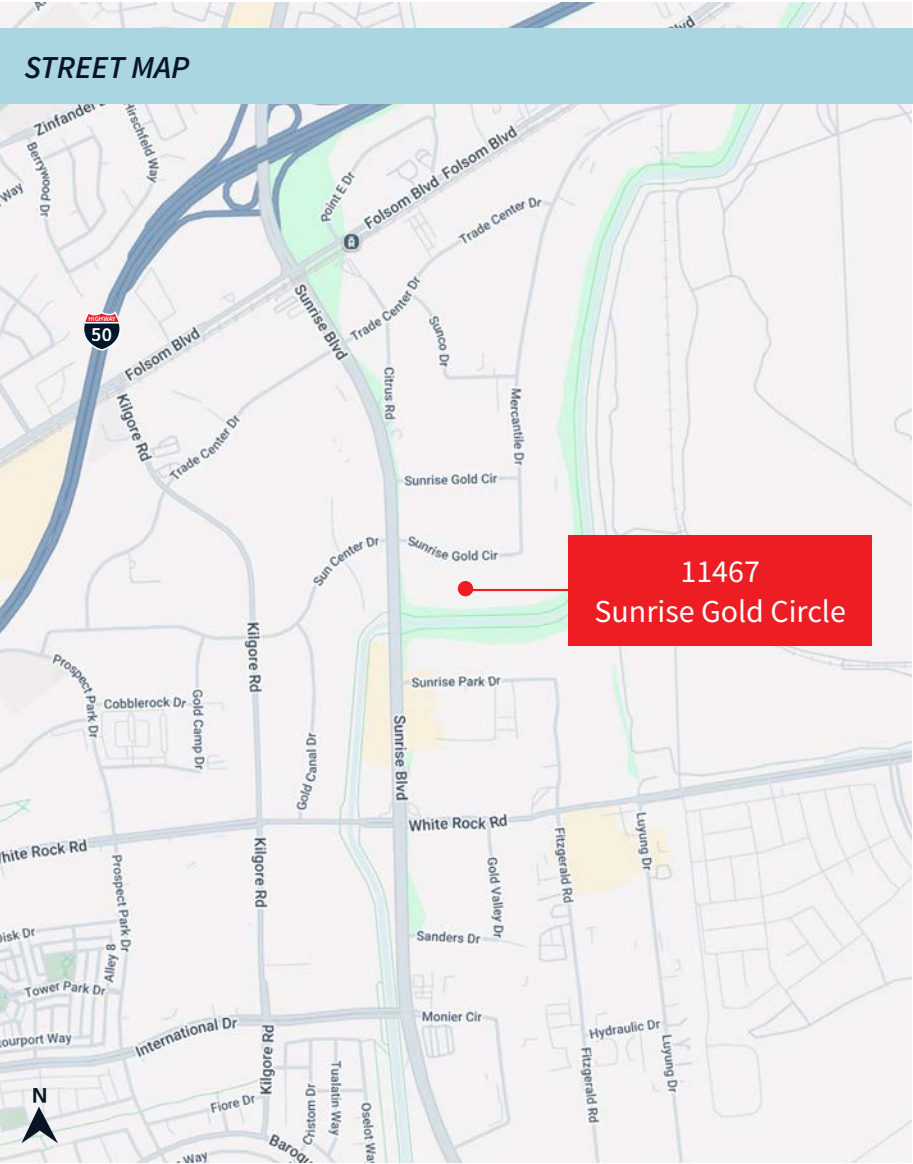

MAP NOT TO SCALE

For lease

Warehouse/office spaces

Available unit: ±1,600 SF

11467 Sunrise Gold Circle
Rancho Cordova, CA 95742

JLL Sacramento Industrial Team

Dominic Smith

Vice President

Dominic.Smith@jll.com

+1 916 995 9396

Lic. 02106714

RJ Jimenez

Senior Associate

RJ.Jimenez@jll.com

+1 916 440 1837

RE Lic. 02248675

Mike Luca, SIOR

Senior Managing Director

Mike.Luca@jll.com

+1 916 214 0466

Lic. 01447904

*Jones Lang LaSalle Brokerage, Inc.
CA Real Estate License #01856260*