1110 BURLINGAME AVENUE

BURLINGAME, CA 94010

CREATIVE TECH OFFICE FOR LEASE IN THE HEART OF DOWNTOWN BURLINGAME

WWW.1110BURLINGAMEAVE.COM

360° CLICK HERE FOR **VIRTUAL TOUR**

CUSHMAN & WAKEFIELD | JLL

Chris Blom
Executive Vice President
+1 650 480 2057
chris.blom@jll.com
LIC #02031205

Wyatt Thompson
Senior Associate
+1 510 295 9313
wyatt.thompson@cushwake.com
LIC #02253133

1110 BURLINGAME AVE

BURLINGAME, CA 94010

WALK SCORE 95

WALKER'S PARADISE

BIKE SCORE 83

VERY BIKEABLE

Property Highlights

- Prime Location in Downtown Burlingame
- Steps From Over 50 Restaurants, Cafè's & Retail Establishments
- Abundant Natural Light & Historical Architectural Features
- 500 Feet to Caltrain
- Updated lobby, bathrooms and common areas (2020)
- Furnished Spaces Available

Space Available

Floor	Square Footage	Virtual Tour
2ND, 3RD & 4TH Floor	±10,222 RSF	
2ND Floor	±3,594 RSF	**CLICK HERE**
3RD & 4TH Floor	±6,628 RSF	**CLICK HERE**

Chris Blom
Executive Vice President
+1 650 480 2057
chris.blom@jll.com
LIC #02031205

Wyatt Thompson
Senior Associate
+1 510 295 9313
wyatt.thompson@cushwake.com
LIC #02253133

©2026 Cushman & Wakefield. All rights reserved. The information contained in this communication is strictly confidential. This information has been obtained from sources believed to be reliable but has not been verified. NO WARRANTY OR REPRESENTATION, EXPRESS OR IMPLIED, IS MADE AS TO THE CONDITION OF THE PROPERTY (OR PROPERTIES) REFERENCED HEREIN OR AS TO THE ACCURACY OR COMPLETENESS OF THE INFORMATION CONTAINED HEREIN, AND SAME IS SUBMITTED SUBJECT TO ERRORS, OMISSIONS, CHANGE OF PRICE, RENTAL OR OTHER CONDITIONS, WITHDRAWAL WITHOUT NOTICE, AND TO ANY SPECIAL LISTING CONDITIONS IMPOSED BY THE PROPERTY OWNER(S). ANY PROJECTIONS, OPINIONS OR ESTIMATES ARE SUBJECT TO UNCERTAINTY AND DO NOT SIGNIFY CURRENT OR FUTURE PROPERTY PERFORMANCE. PD-70517-V6

1110 BURLINGAME AVE

BURLINGAME, CA 94010

360° CLICK HERE FOR VIRTUAL TOUR

SUITE VIDEO TOUR

2ND Floor

±3,594 RSF

Suite Highlights

- Operable Windows
- Fiber Ready
- Dedicated HVAC Unit
- Double Door Glass Entry
- Recently Renovated Space
- Partially Furnished

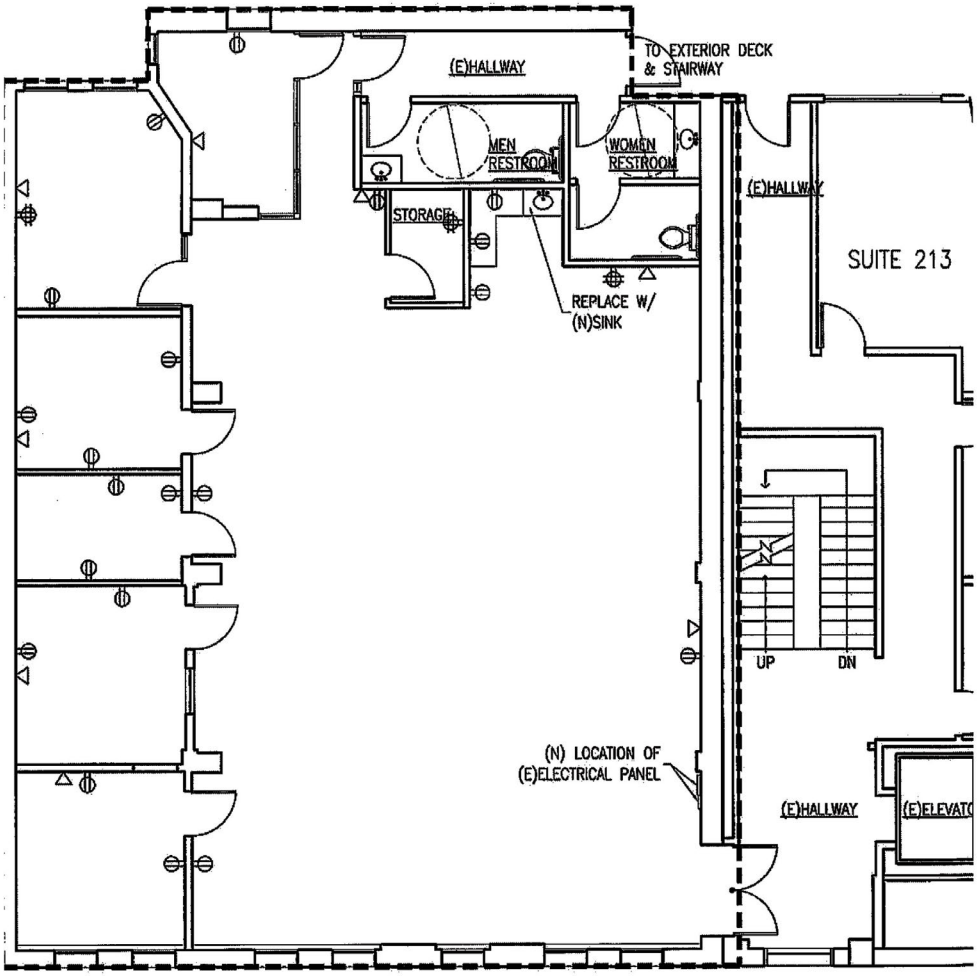

BURLINGAME AVE

Chris Blom
Executive Vice President
+1 650 480 2057
chris.blom@jll.com
LIC #02031205

Wyatt Thompson
Senior Associate
+1 510 295 9313
wyatt.thompson@cushwake.com
LIC #02253133

©2026 Cushman & Wakefield. All rights reserved. The information contained in this communication is strictly confidential. This information has been obtained from sources believed to be reliable but has not been verified. NO WARRANTY OR REPRESENTATION, EXPRESS OR IMPLIED, IS MADE AS TO THE CONDITION OF THE PROPERTY (OR PROPERTIES) REFERENCED HEREIN OR AS TO THE ACCURACY OR COMPLETENESS OF THE INFORMATION CONTAINED HEREIN, AND SAME IS SUBMITTED SUBJECT TO ERRORS, OMISSIONS, CHANGE OF PRICE, RENTAL OR OTHER CONDITIONS, WITHDRAWAL WITHOUT NOTICE, AND TO ANY SPECIAL LISTING CONDITIONS IMPOSED BY THE PROPERTY OWNER(S). ANY PROJECTIONS, OPINIONS OR ESTIMATES ARE SUBJECT TO UNCERTAINTY AND DO NOT SIGNIFY CURRENT OR FUTURE PROPERTY PERFORMANCE. PD-70517-V6

1110 BURLINGAME AVE

BURLINGAME, CA 94010

360° CLICK HERE FOR VIRTUAL TOUR

SUITE VIDEO TOUR

2ND Floor

±3,594 RSF

1110 BURLINGAME AVE

BURLINGAME, CA 94010

360° CLICK HERE FOR **VIRTUAL TOUR**

3RD Floor & 4TH Floor

±6,628 RSF

Suite Highlights

- Fully Furnished with:
  - 10 Sit-Stand Desks & Chairs
  - 2 Conference Room Tables w/Chairs
  - 3 Mounted TVs

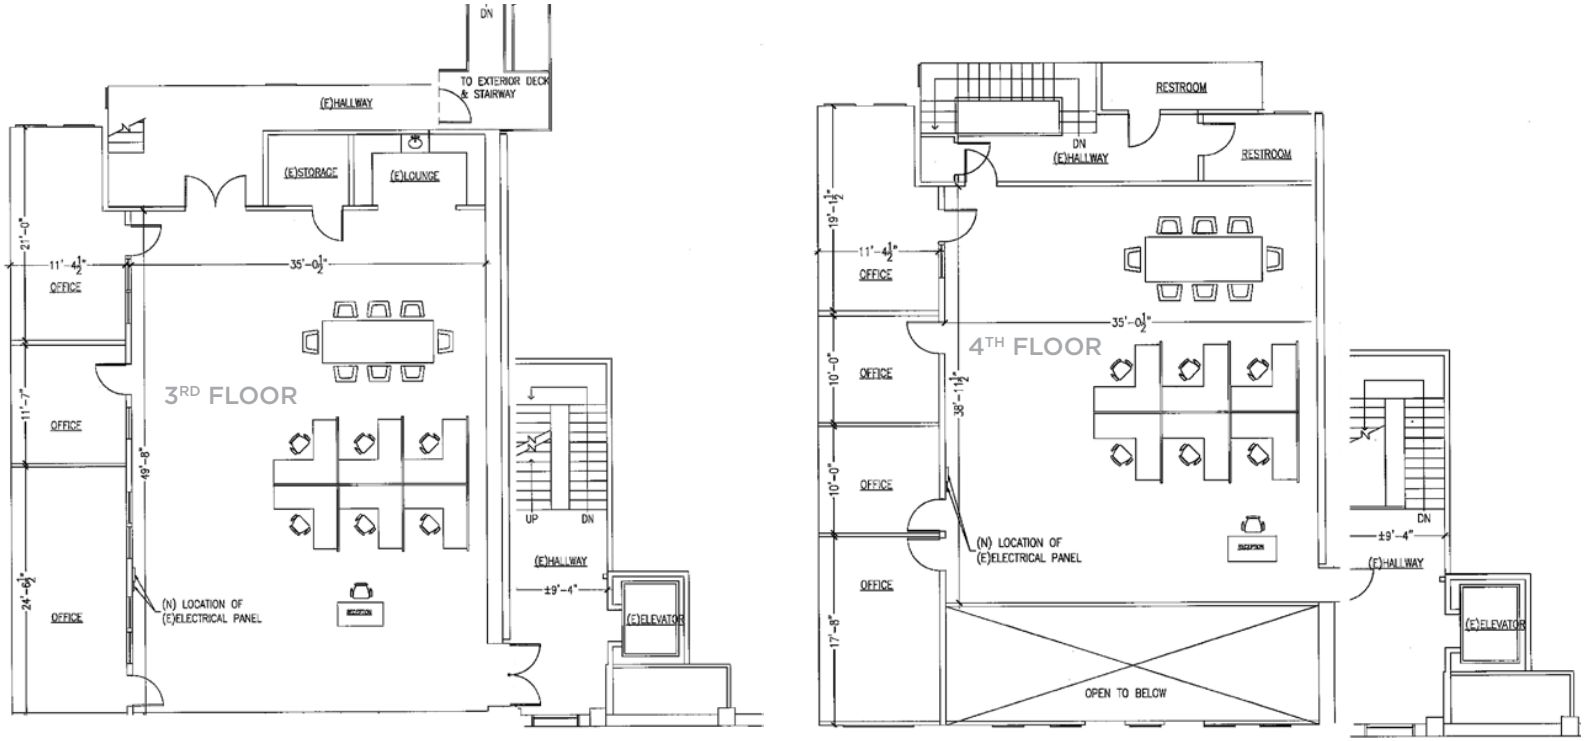

Chris Blom
Executive Vice President
+1 650 480 2057
chris.blom@jll.com
LIC #02031205

Wyatt Thompson
Senior Associate
+1 510 295 9313
wyatt.thompson@cushwake.com
LIC #02253133

©2026 Cushman & Wakefield. All rights reserved. The information contained in this communication is strictly confidential. This information has been obtained from sources believed to be reliable but has not been verified. NO WARRANTY OR REPRESENTATION, EXPRESS OR IMPLIED, IS MADE AS TO THE CONDITION OF THE PROPERTY (OR PROPERTIES) REFERENCED HEREIN OR AS TO THE ACCURACY OR COMPLETENESS OF THE INFORMATION CONTAINED HEREIN, AND SAME IS SUBMITTED SUBJECT TO ERRORS, OMISSIONS, CHANGE OF PRICE, RENTAL OR OTHER CONDITIONS, WITHDRAWAL WITHOUT NOTICE, AND TO ANY SPECIAL LISTING CONDITIONS IMPOSED BY THE PROPERTY OWNER(S). ANY PROJECTIONS, OPINIONS OR ESTIMATES ARE SUBJECT TO UNCERTAINTY AND DO NOT SIGNIFY CURRENT OR FUTURE PROPERTY PERFORMANCE. PD-70517-V6

1110 BURLINGAME AVE

BURLINGAME, CA 94010

PARKING MAP

IN DOWNTOWN BURLINGAME

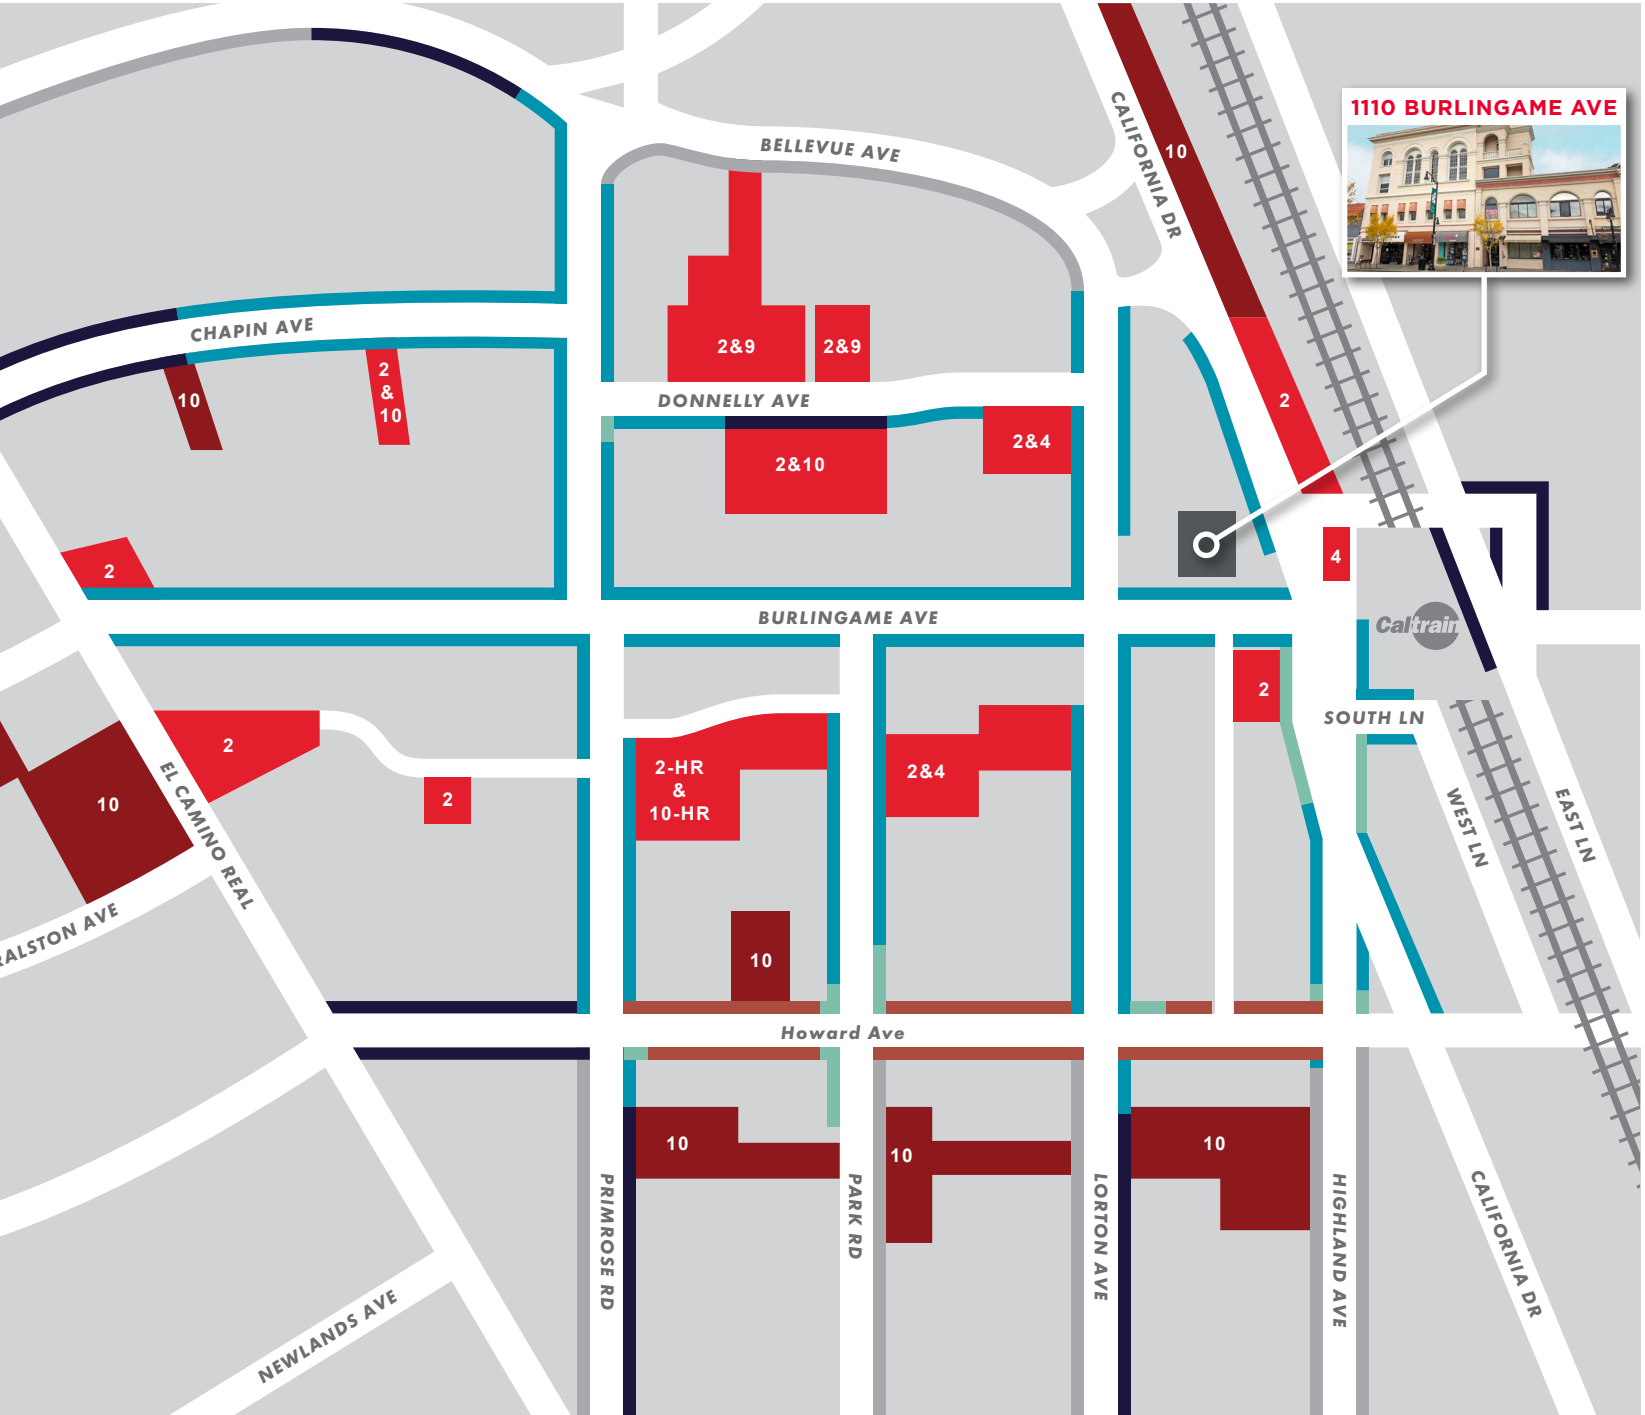

ON-STREET PARKING

- >1 Hour Metered
- 2 Hour Metered
- 4 Hour Metered
- 10 Hour Metered
- Free Parking

PARKING LOTS

- HOURS — Metered Parking
- HOURS — Pay-and-Display Parking

Caltrain

Northbound Weekdays

5:30, 6:05, 7:13, 7:37, 8:13, 8:37, 9:13, 9:42, 10:15, 10:48, 11:15, 12:10, 1:10, 2:10, 3:15, 3:38, 4:07, 4:53, 5:17, 5:55, 6:17, 6:53, 7:17, 7:37, 7:50, 8:30, 9:30, 10:30,11:30

Southbound Weekdays

5:23, 5:53, 6:33, 6:52, 7:40, 7:52, 8:40, 8:52, 9:35, 9:59, 10:35, 11:35, 12:35, 1:35, 2:35, 2:59, 3:35, 3:59, 4:38, 5:00, 5:39, 6:00, 6:39, 7:00, 7:58, 9:08, 10:08, 11:08, 12:29

- AM Trains
- PM Trains

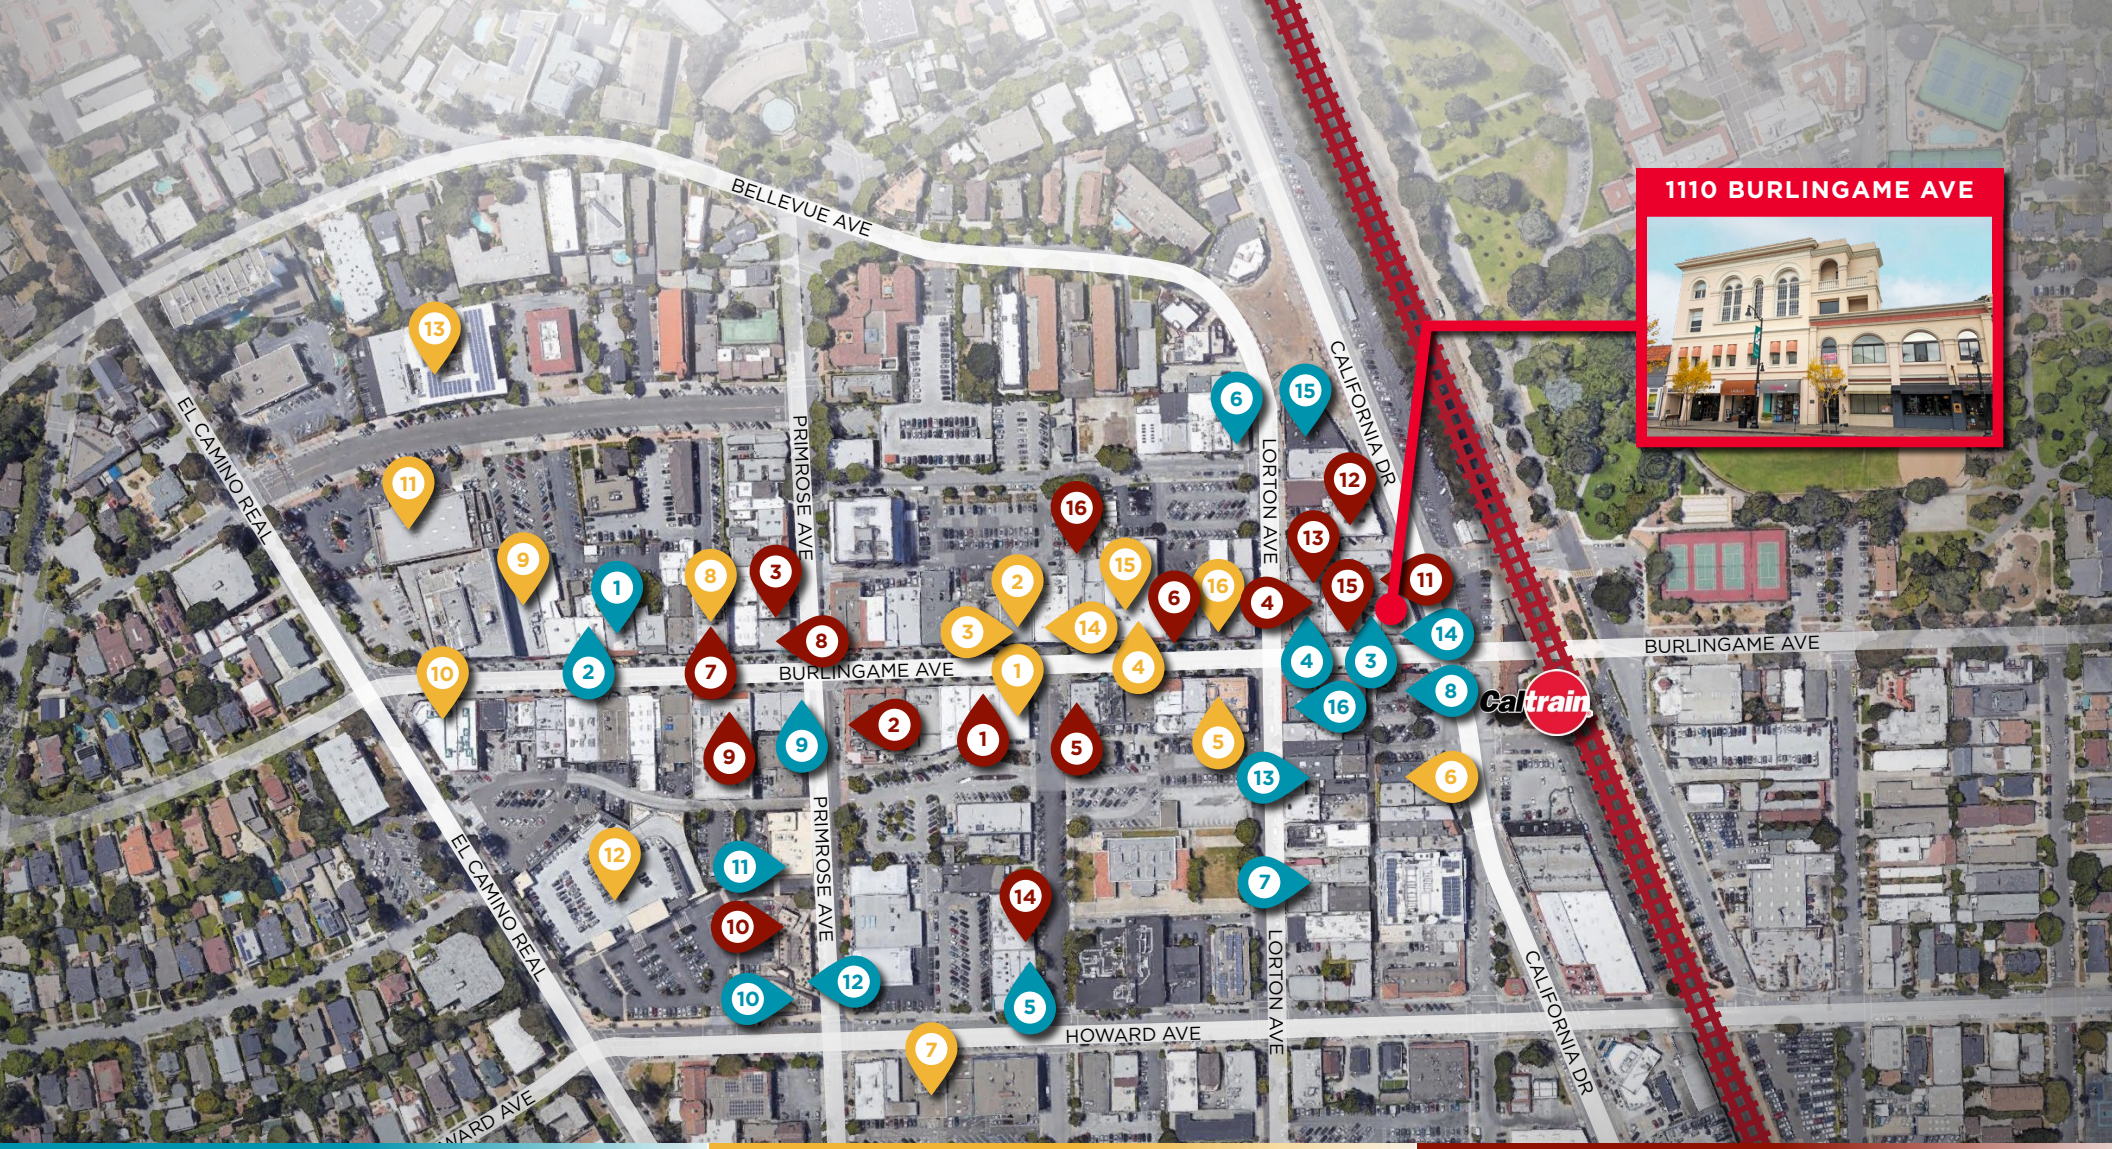

RESTAURANTS

1. Pizzeria Delfina
2. Sixto's Cantina
3. Blue Line Pizza
4. Lemonade
5. Rasa
6. Il Fornaio
7. Nachoria
8. Limon Rotisserie
9. Asian Box
10. Ike's Sandwiches
11. Pizza My Heart
12. Five Guy's
13. Bay Area Bagels
14. Flights
15. Stacks
16. La Corneta Taqueria

RETAIL & GROCERY

1. Apple
2. Lululemon
3. Athleta
4. Banana Republic
5. Sephora
6. Basecamp Fitness
7. Barry's Bootcamp
8. Vineyard Vines
9. BevMo!
10. Walgreens
11. Mollie Stone's
12. Safeway
13. Pure Barre
14. Gap
15. Pottery Barn
16. The North Face

COFFEE, DRINKS & DESSERTS

1. Salt & Straw
2. Joe & The Juice
3. Philz Coffee
4. Starbucks
5. Peet's Coffee
6. Copenhagen Bakery
7. Alana's Café
8. David's Tea
9. Happy Lemon
10. Yogurtland
11. Barrelhouse
12. Steelhead Brewing
13. Velvet 48
14. Vinyl Room
15. Tpumps
16. Leland Tea Company