

For lease

San Antonio Tower
6243 IH-10 West
± 2,025 - 9,954 RSF Available

JLL SEE A BRIGHTER WAY

Building overview

10- Story
Office Building

Excellent Highway
Visibility

15,049 RSF
Typical Floor

Signage Available

Ready for Occupancy

3.5/1,000 Parking
Ratio; surface and
covered parking









Floor plans

Suite 501: ± 2,544 rsf

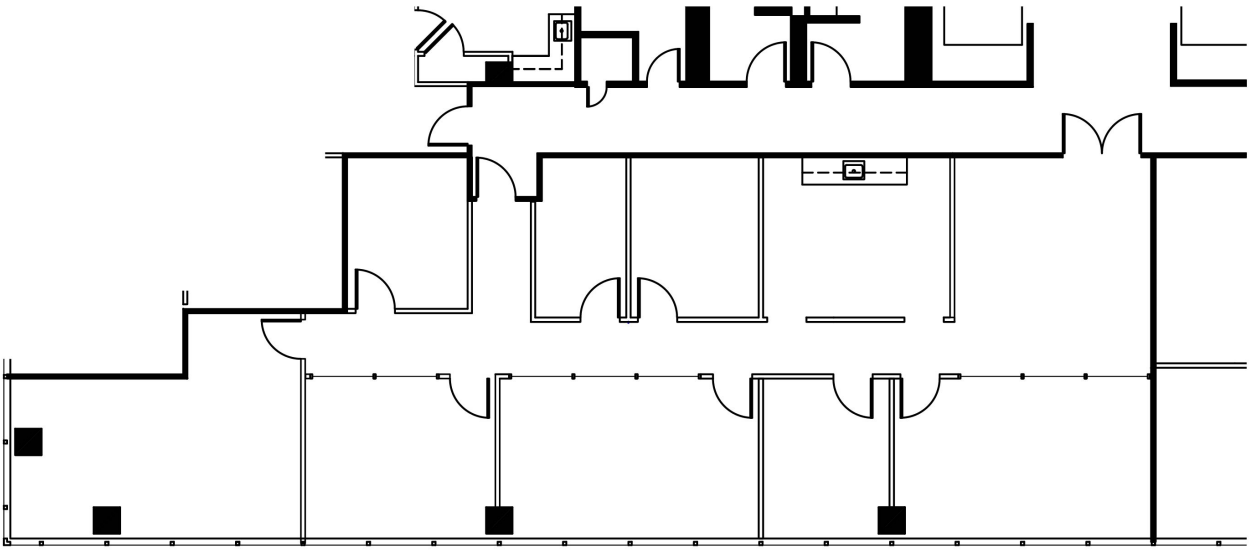

SCALE: 3/32"=1'-0"

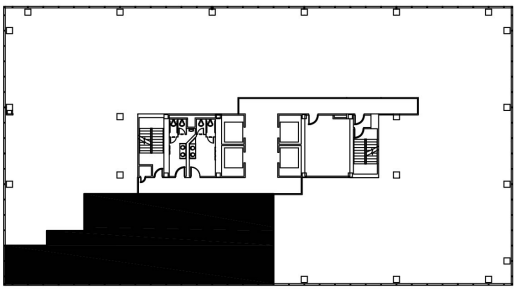


LOCATION PLAN

©2026 Jones Lang LaSalle Brokerage, Inc. All rights reserved.


Floor plans

Suite 590: ± 2,025 rsf

DIMENSIONS SHOWN ARE APPROXIMATE ONLY

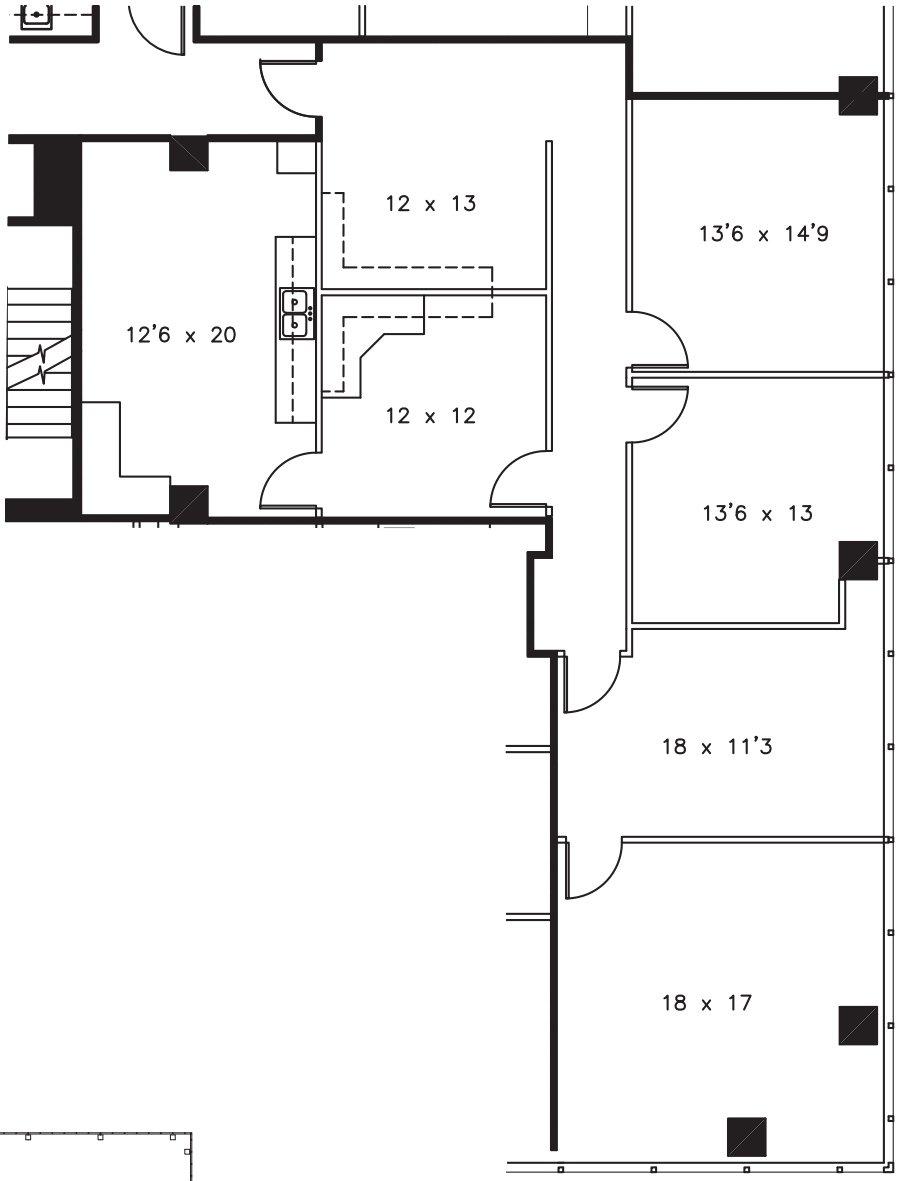


SCALE: 1/8"=1'-0"

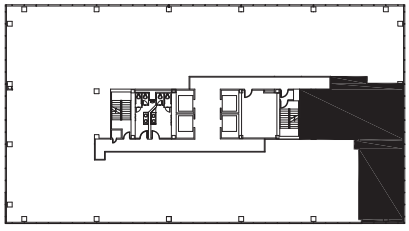


©2026 Jones Lang LaSalle Brokerage, Inc. All rights reserved.

Floor plans

Suite 609: ± 2,068 rsf (Spec Suite)

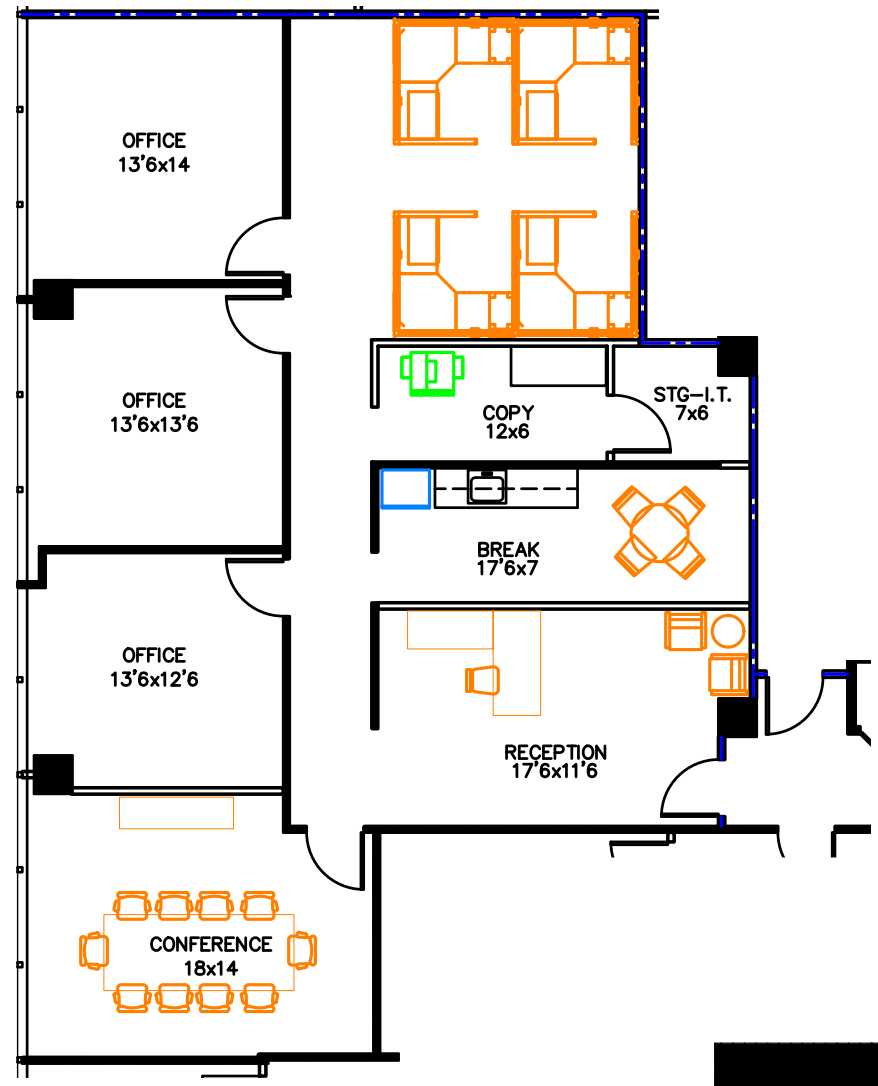

SCALE: 3/32" = 1'–0"

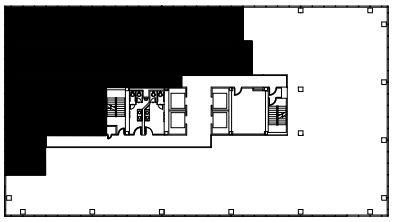


LOCATION PLAN

©2026 Jones Lang LaSalle Brokerage, Inc. All rights reserved.

Floor plans

Suite 603: ± 2,307 rsf

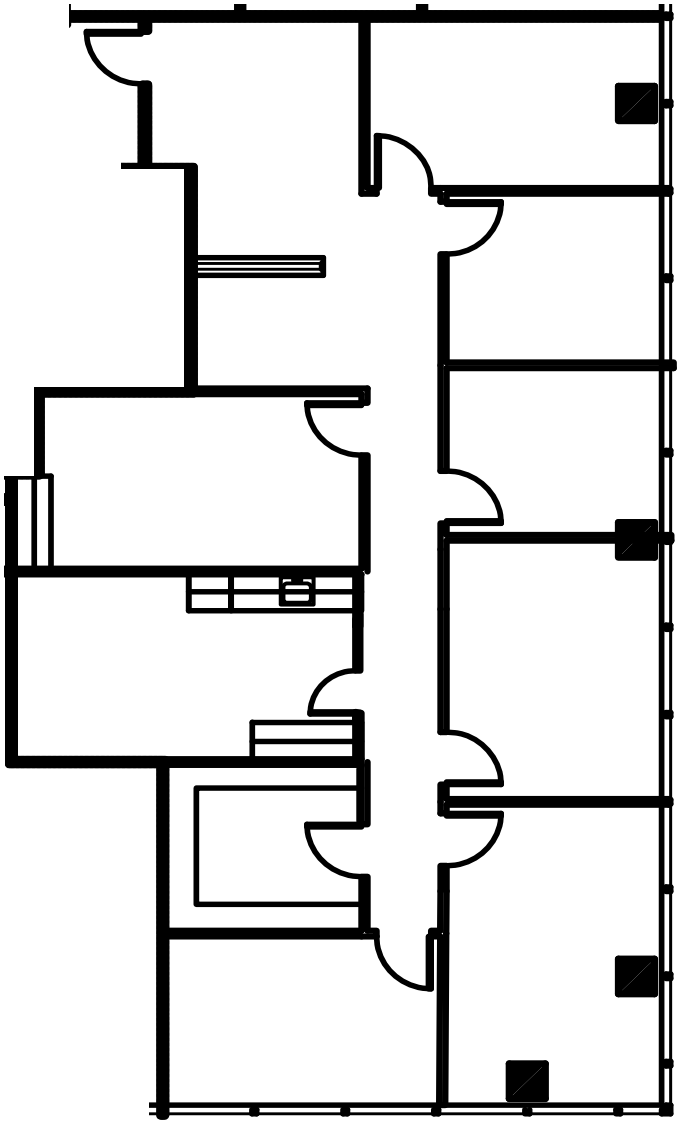




©2026 Jones Lang LaSalle Brokerage, Inc. All rights reserved.

Floor plans

Suite 701: ± 9,954 rsf

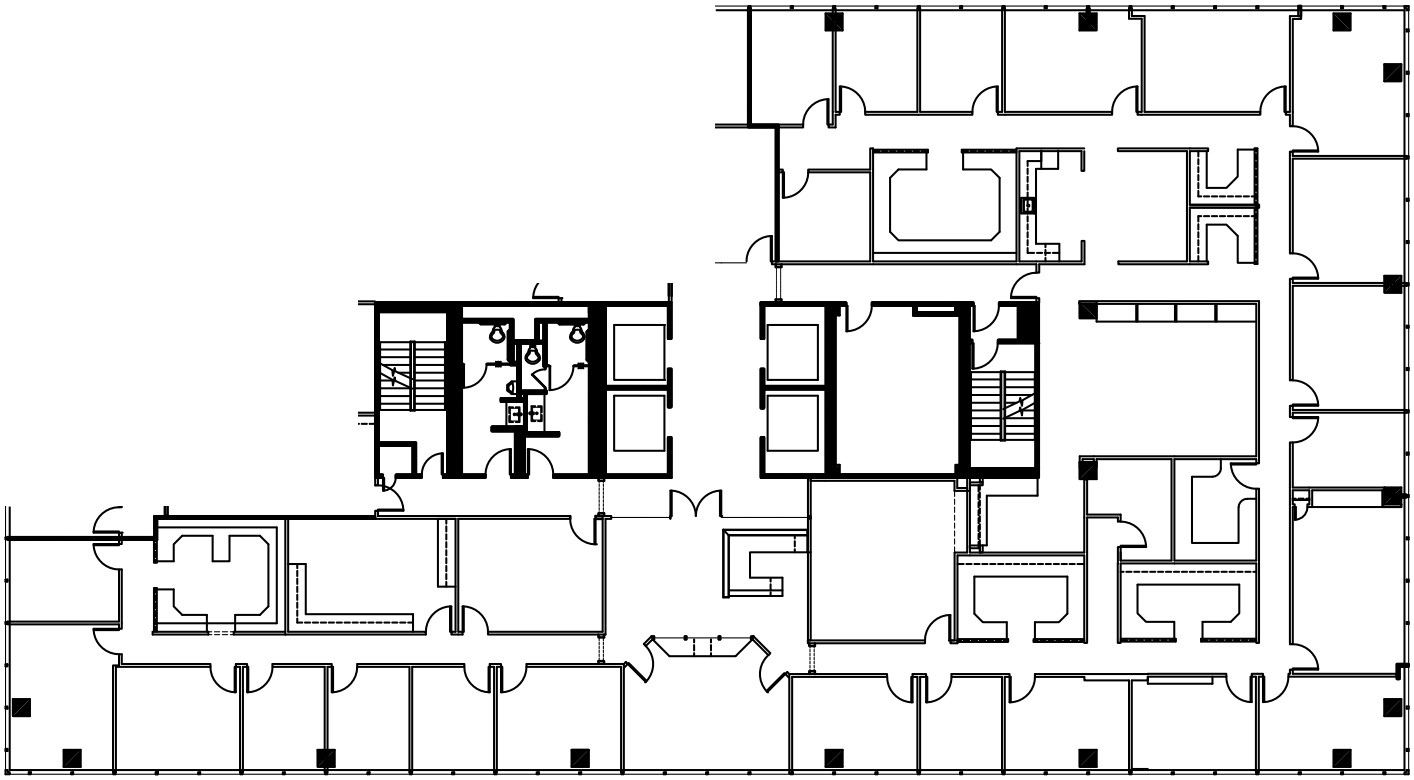




©2026 Jones Lang LaSalle Brokerage, Inc. All rights reserved.

Floor plans

Suite 970: ± 4,627 rsf

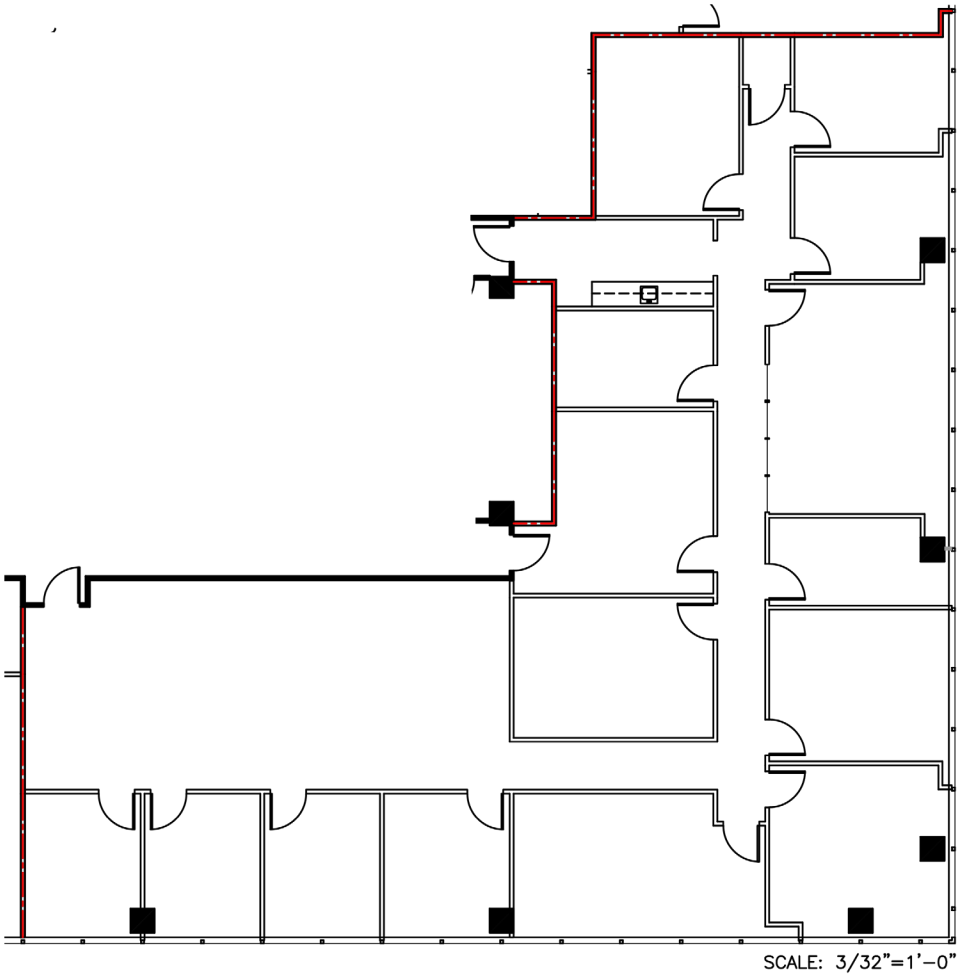


LOCATION PLAN

©2026 Jones Lang LaSalle Brokerage, Inc. All rights reserved.

2-10-2025

Information About Brokerage Services

Texas law requires all real estate license holders to give the following information about brokerage services to prospective buyers, tenants, sellers and landlords.

EQUAL HOUSING OPPORTUNITY

TYPES OF REAL ESTATE LICENSE HOLDERS:

- **A BROKER** is responsible for all brokerage activities, including acts performed by sales agents sponsored by the broker.
- **A SALES AGENT** must be sponsored by a broker and works with clients on behalf of the broker.

A BROKER'S MINIMUM DUTIES REQUIRED BY LAW (A client is the person or party that the broker represents):

- Put the interests of the client above all others, including the broker's own interests;
- Inform the client of any material information about the property or transaction received by the broker;
- Answer the client's questions and present any offer to or counter-offer from the client; and
- Treat all parties to a real estate transaction honestly and fairly.

A LICENSE HOLDER CAN REPRESENT A PARTY IN A REAL ESTATE TRANSACTION:

AS AGENT FOR OWNER (SELLER/LANDLORD): The broker becomes the property owner's agent through an agreement with the owner, usually in a written listing to sell or property management agreement. An owner's agent must perform the broker's minimum duties above and must inform the owner of any material information about the property or transaction known by the agent, including information disclosed to the agent or subagent by the buyer or buyer's agent. **An owner's agent fees are not set by law and are fully negotiable.**

AS AGENT FOR BUYER/TENANT: The broker becomes the buyer/tenant's agent by agreeing to represent the buyer, usually through a written representation agreement. A buyer's agent must perform the broker's minimum duties above and must inform the buyer of any material information about the property or transaction known by the agent, including information disclosed to the agent by the seller or seller's agent. **A buyer/tenant's agent fees are not set by law and are fully negotiable.**

AS AGENT FOR BOTH - INTERMEDIARY: To act as an intermediary between the parties the broker must first obtain the written agreement of *each party* to the transaction. The written agreement must state who will pay the broker and, in conspicuous bold or underlined print, set forth the broker's obligations as an intermediary. A broker who acts as an intermediary:

- Must treat all parties to the transaction impartially and fairly;
- May, with the parties' written consent, appoint a different license holder associated with the broker to each party (owner and buyer) to communicate with, provide opinions and advice to, and carry out the instructions of each party to the transaction.
- Must not, unless specifically authorized in writing to do so by the party, disclose:
  - that the owner will accept a price less than the written asking price;
  - that the buyer/tenant will pay a price greater than the price submitted in a written offer; and
  - any confidential information or any other information that a party specifically instructs the broker in writing not to disclose, unless required to do so by law.

AS SUBAGENT: A license holder acts as a subagent when aiding a buyer in a transaction without an agreement to represent the buyer. A subagent can assist the buyer but does not represent the buyer and must place the interests of the owner first.

TO AVOID DISPUTES, ALL AGREEMENTS BETWEEN YOU AND A BROKER SHOULD BE IN WRITING AND CLEARLY ESTABLISH:

- The broker's duties and responsibilities to you, and your obligations under the representation agreement.
- Who will pay the broker for services provided to you, when payment will be made and how the payment will be calculated.

LICENSE HOLDER CONTACT INFORMATION: This notice is being provided for information purposes. It does not create an obligation for you to use the broker's services. Please acknowledge receipt of this notice below and retain a copy for your records.

Jones Lang LaSalle Brokerage, Inc.	591725	renda.hampton@jll.com	214-438-6100
Licensed Broker /Broker Firm Name or Primary Assumed Business Name	License No.	Email	
Daniel Glyn Bellow	183794	dan.bellow@jll.com	713-888-4001
Designated Broker of Firm	License No.	Email	Phone
Licensed Supervisor of Sales Agent/ Associate	License No.		Phone
Robert Oliver McDonough	738316	robert.mcdonough@jll.com	210-839-2037
Sales Agent/Associate's Name	License No.	Email	Phone

Buyer/Tenant/Seller/Landlord Initials _____ _____ Date _____

Regulated by the Texas Real Estate Commission **Information available at www.trec.texas.gov**

IABS 1-1

JLL

Robert McDonough

robert.mcdonough@jll.com

+1 210 839 2037

Although information has been obtained from sources deemed reliable, JLL does not make any guarantees, warranties, or representations, express or implied, as to the completeness or accuracy as to the information contained herein. Any projections, opinions, assumptions, or estimates used are for example only. There may be differences between projected and actual results, and those differences may be material. JLL does not accept any liability for any loss or damage suffered by any party resulting from reliance on this information. If the recipient of this information has signed a confidentiality agreement with JLL regarding this matter, this information is subject to the terms of that agreement. ©2026 Jones Lang LaSalle IP, Inc. All rights reserved.