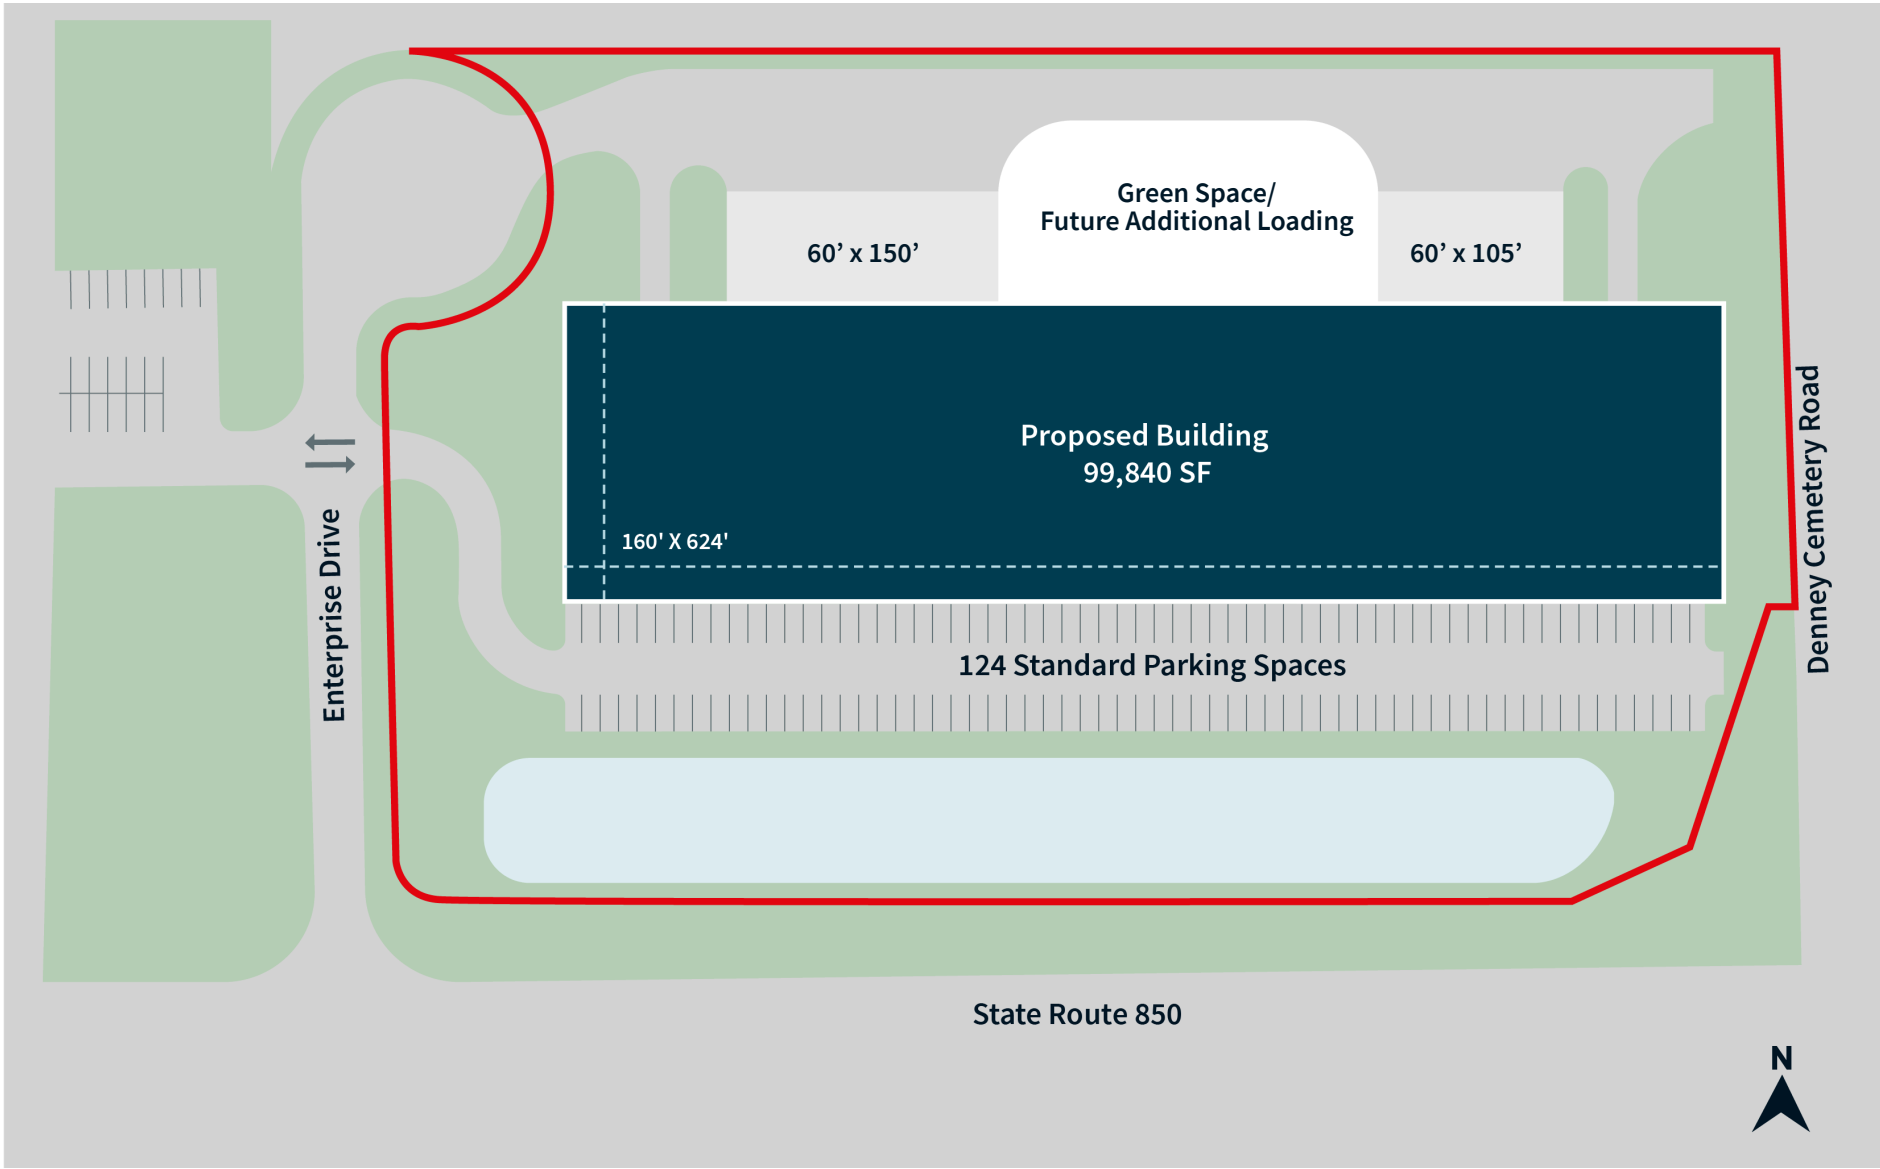
Site plan


Green Space/
Future Additional Loading
60’ x 150’
60’ x 105’
Proposed Building
99,840 SF
160' X 624'
Enterprise Drive
Denney Cemetery Road
124 Standard Parking Spaces
State Route 850
N