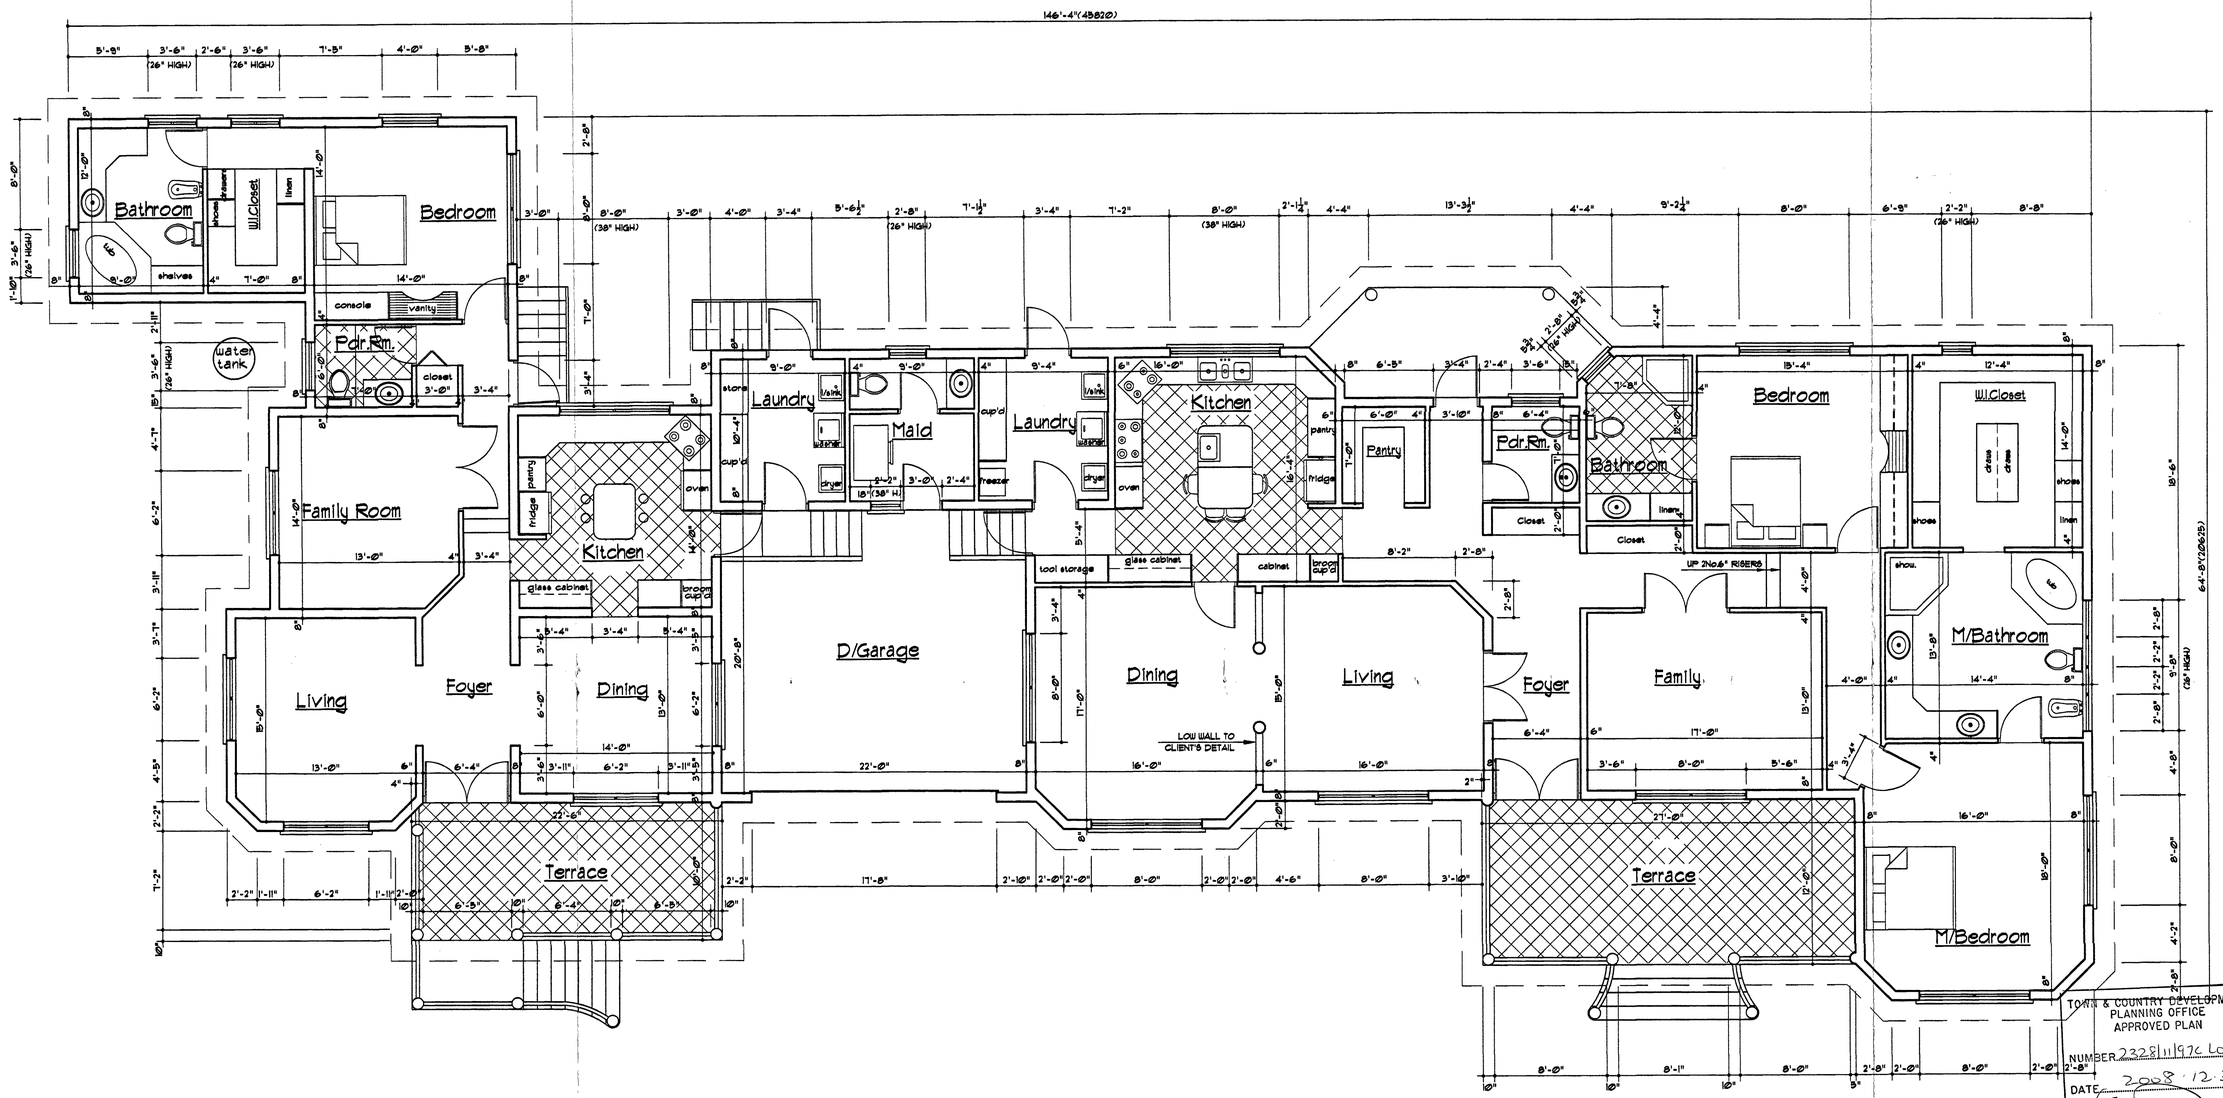

TOWN & COUNTRY DEVELOPMENT
PLANNING OFFICE
APPROVED PLAN
NUMBER 2328/11976 Lot 19
DATE 2008.12.31
CHIEF TOWN PLANNER

REVISED

PROPOSED RESIDENCE FOR
MRS. ELNORA HATCH
LOT No. 19, CARLTON VIEW
CARLTON, ST. JAMES

FLOOR PLAN

REVISED (51)

SCALE : 3/16" = 1'-0"	DATE : MARCH 2007
JOB No : 01a/268/07	SIGNED : RNURSE