


- REVISIONS -

Lots 12A¹, 12B, & 12C per App. 1523 5/31/38 Ch. S. 1576
 Lot 12E per App. 1864 7/8/38 Ch. S. 1580
 Lots 12A¹ & 12A² per App. 1978/79 7/21/38 Ch. S. 1590
 Lots 11A to 12C Per P.S. & App. 1749/50 C. 5th. 2411A
 Lots 11B to 12C Per Deed # 5.5 C. 3h. 5181
 Pt. Lot 12A to Lot 12 Per Deed C. 5h. 6325

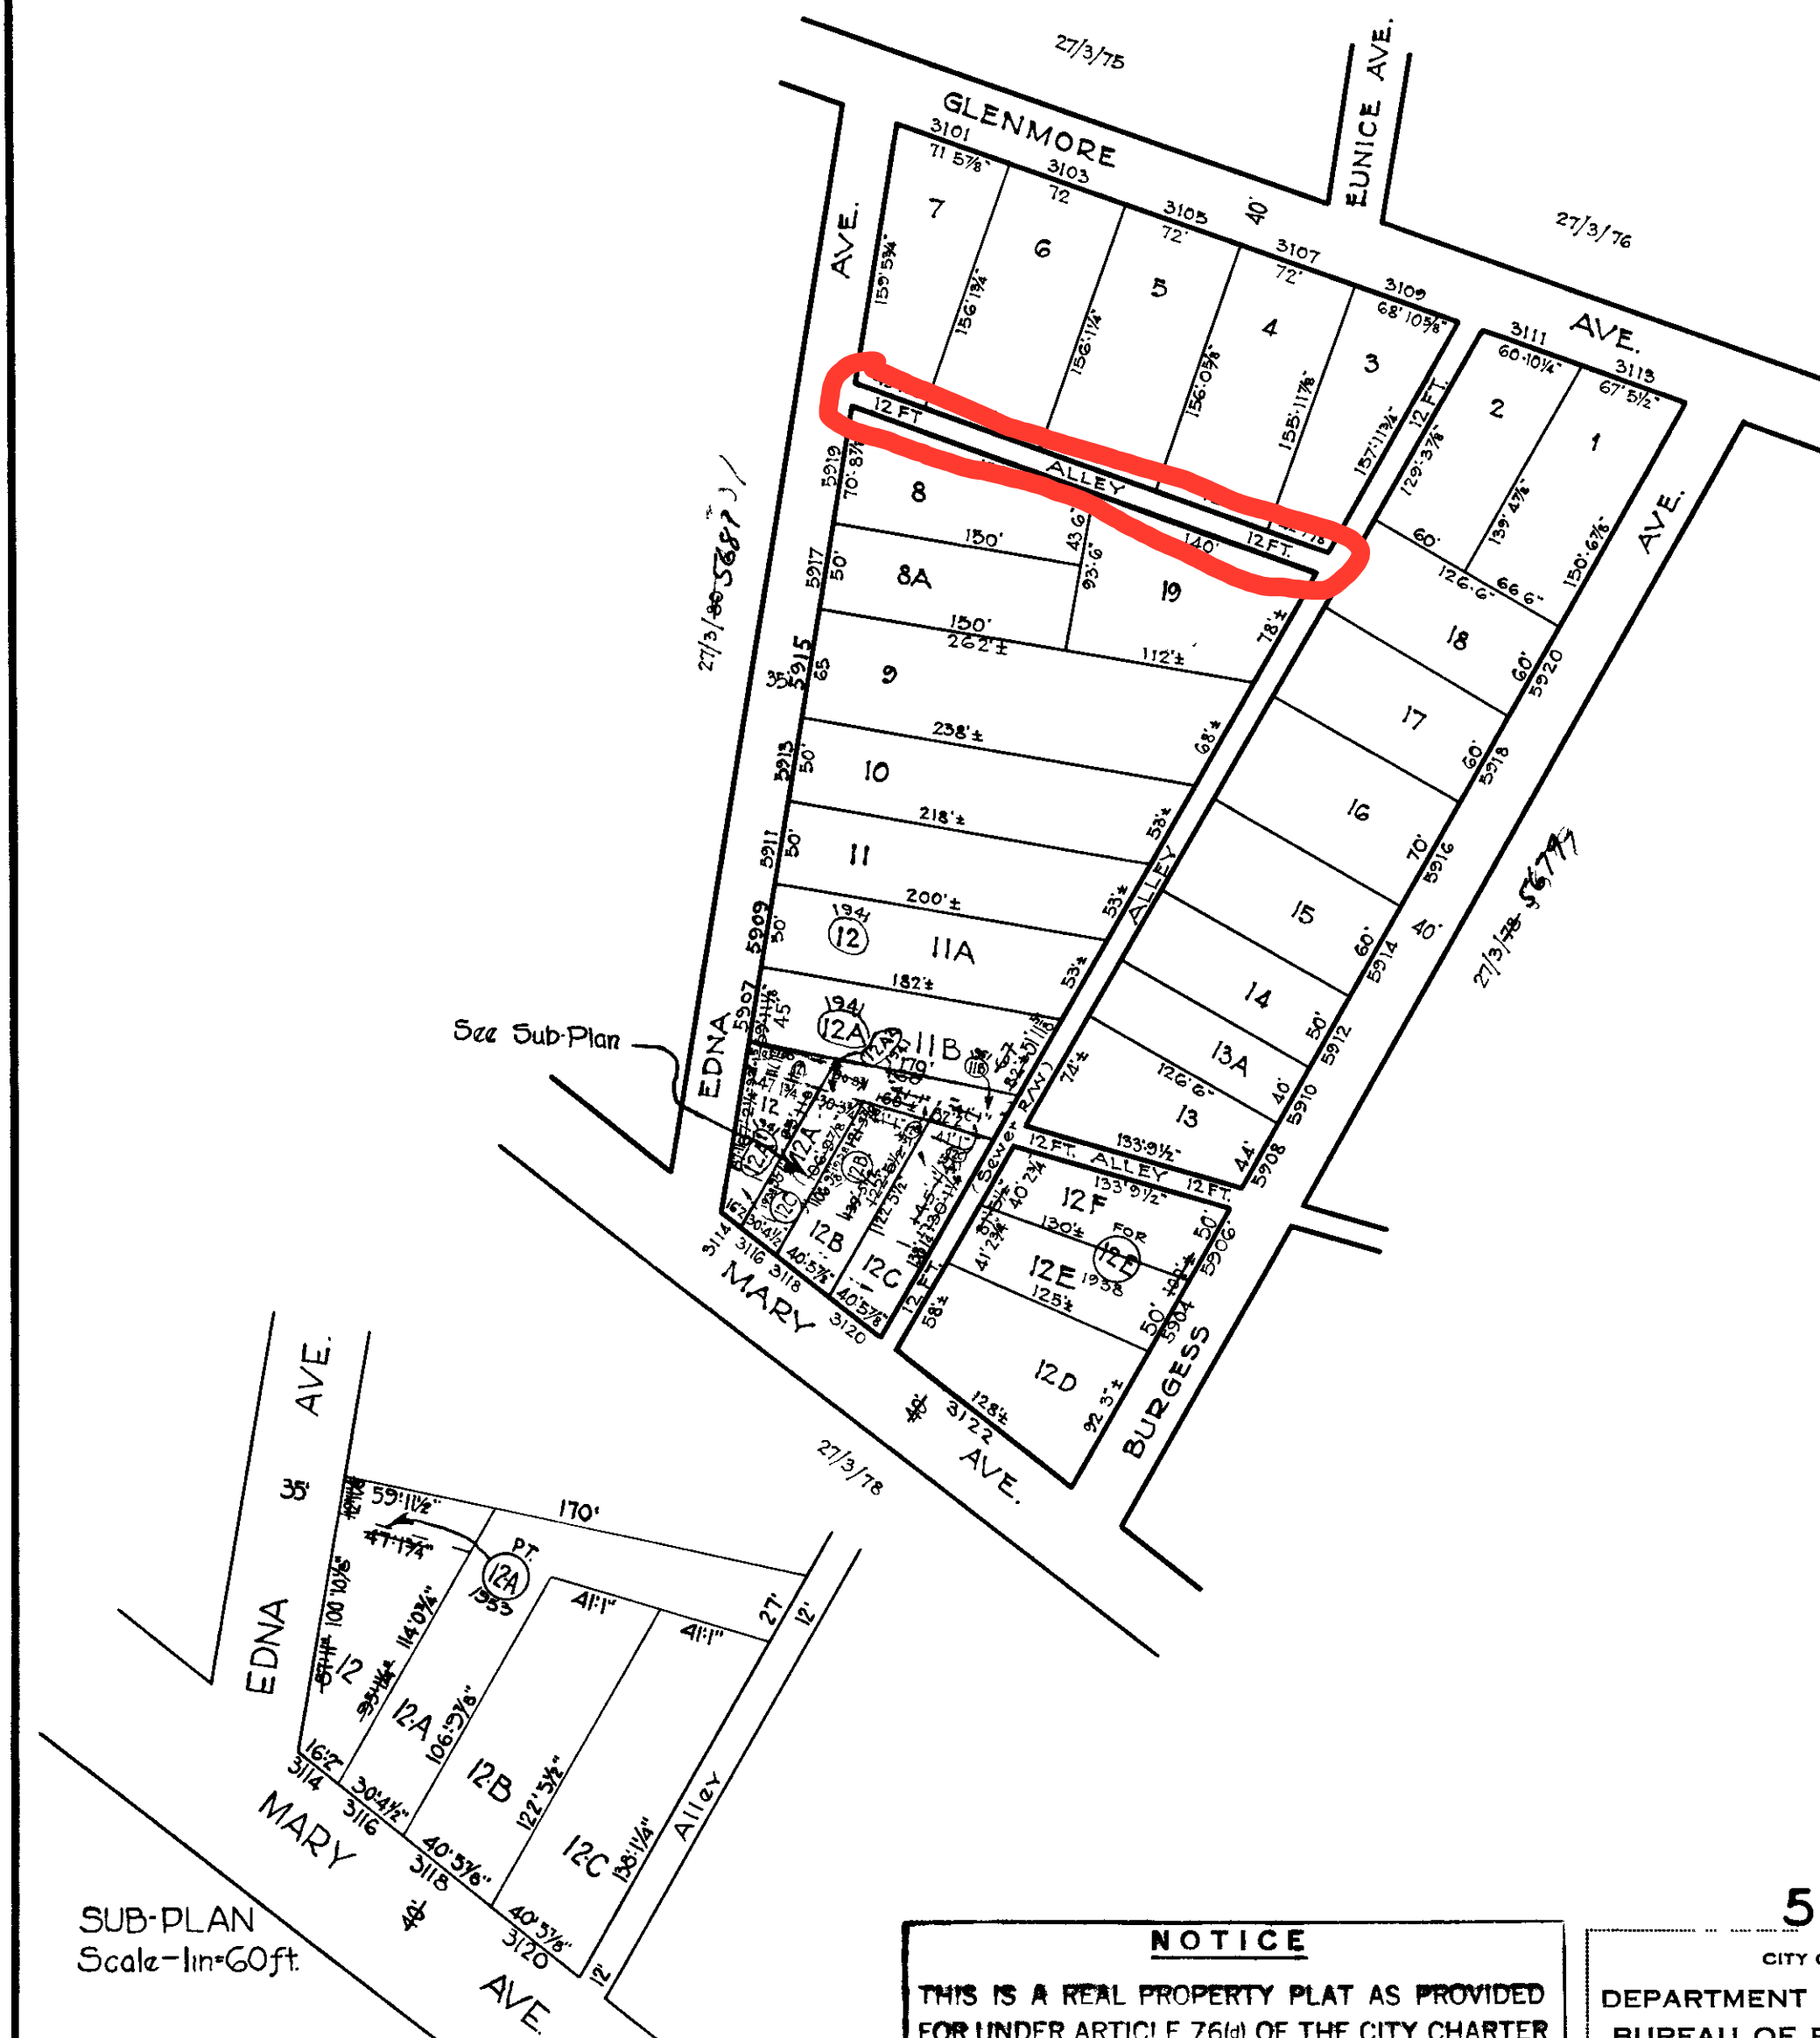

NOTICE

THIS IS A REAL PROPERTY PLAT AS PROVIDED
 FOR UNDER ARTICLE 76(d) OF THE CITY CHARTER
 IT IS COMPILED FROM TITLE AND OTHER
 SOURCES AND IS NOT AN AUTHENTIC SURVEY

5680

CITY OF BALTIMORE
 DEPARTMENT OF PUBLIC WORKS
 BUREAU OF PLANS & SURVEYS
 PROPERTY LOCATION DIVISION

WARD 27 SECTION 3
 BLOCK 5680

SCALE 1" = 100' 0" DATE July, 1938

TRACED BY G.J. Moorshead
 LETTERED BY G.J. Moorshead
 CHECKED BY