


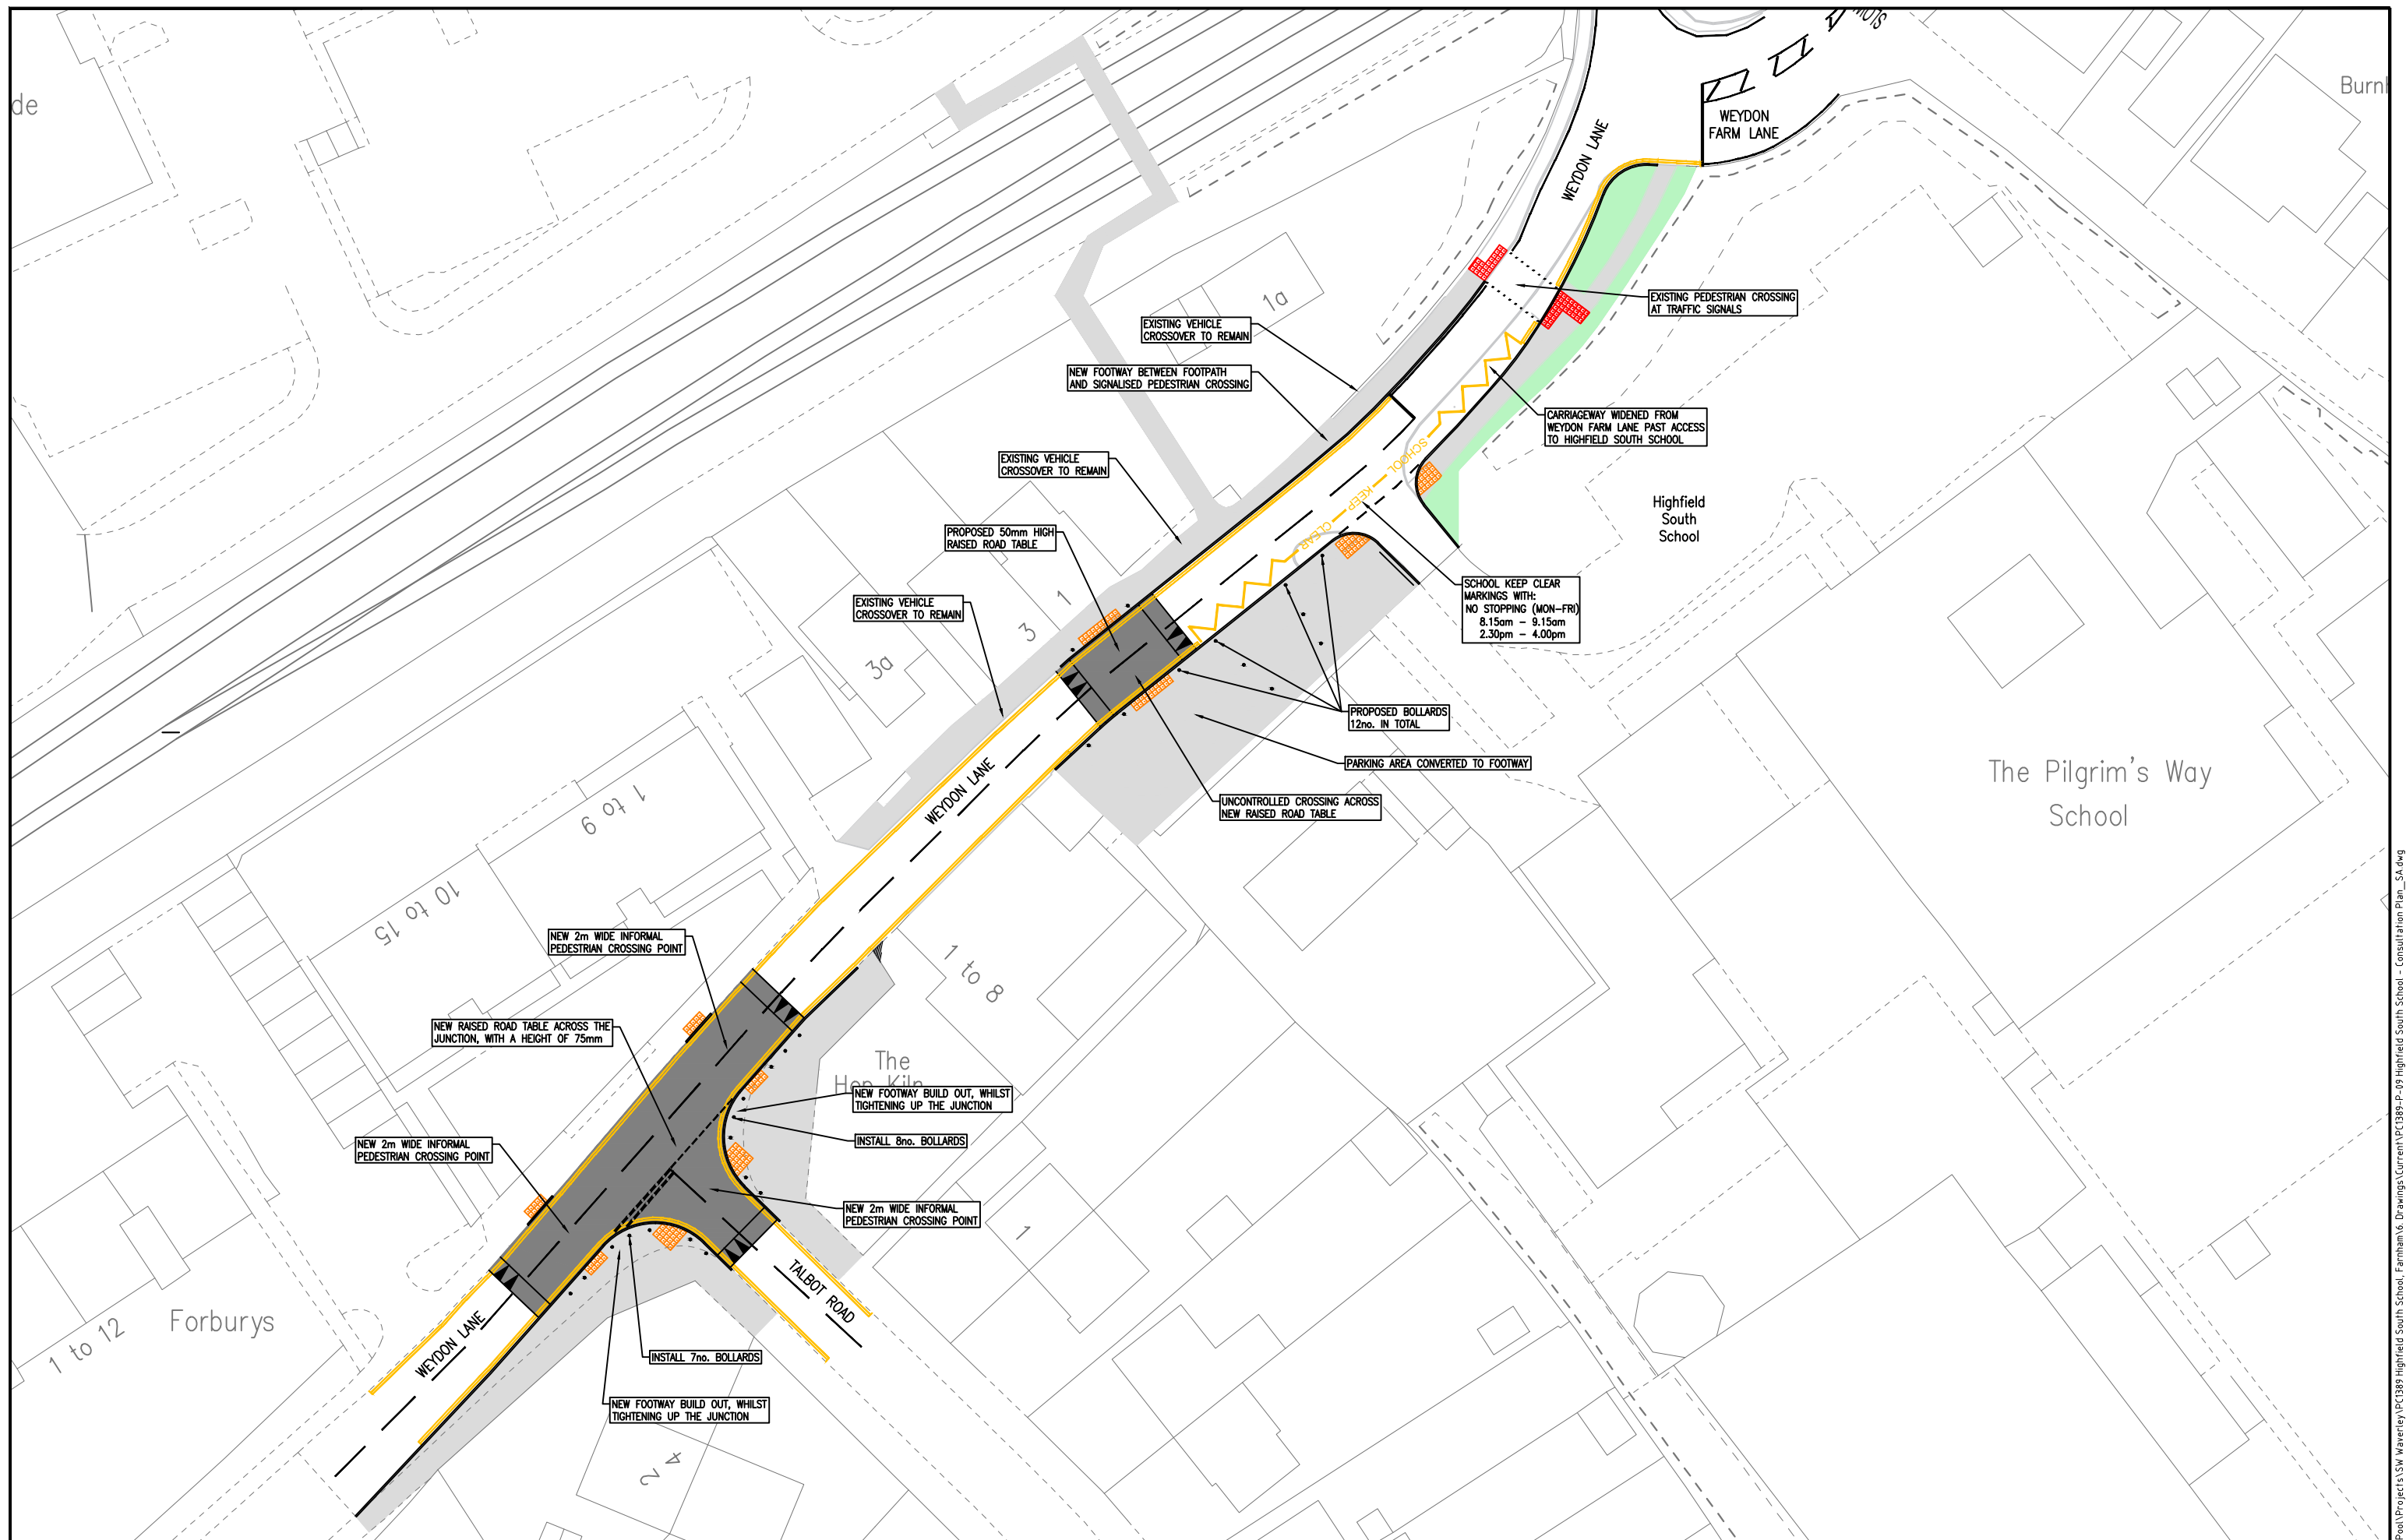

Rev. Description Drwn Chkd Appr Date								North Point 	*Based upon the Ordnance Survey mapping with the permission of the Controller of Her Majesty's Stationary Office © Crown copyright and database rights 2023 OS 100019613. Unauthorised reproduction infringes Crown copyright and may lead to prosecution or civil proceedings.* Drawn by. SA Checked by. JY Approved by. DS Drawn date. 11/08/2026 Checked date. 11/08/2026 Approved date. 17/08/2026			Project Title. RSoS Highfield South School, Weydon Lane, Farnham		Project No. PC1389
	Drawing No. PC1389-P-09													
	Drawing Title. Consultation Drawing			Scale. 1:500	Revision. -									
				Drawing units. Metres	Classification. Presentation									
	DRAWING 1 OF 1													

File Name: \A\EA\PC all Resource