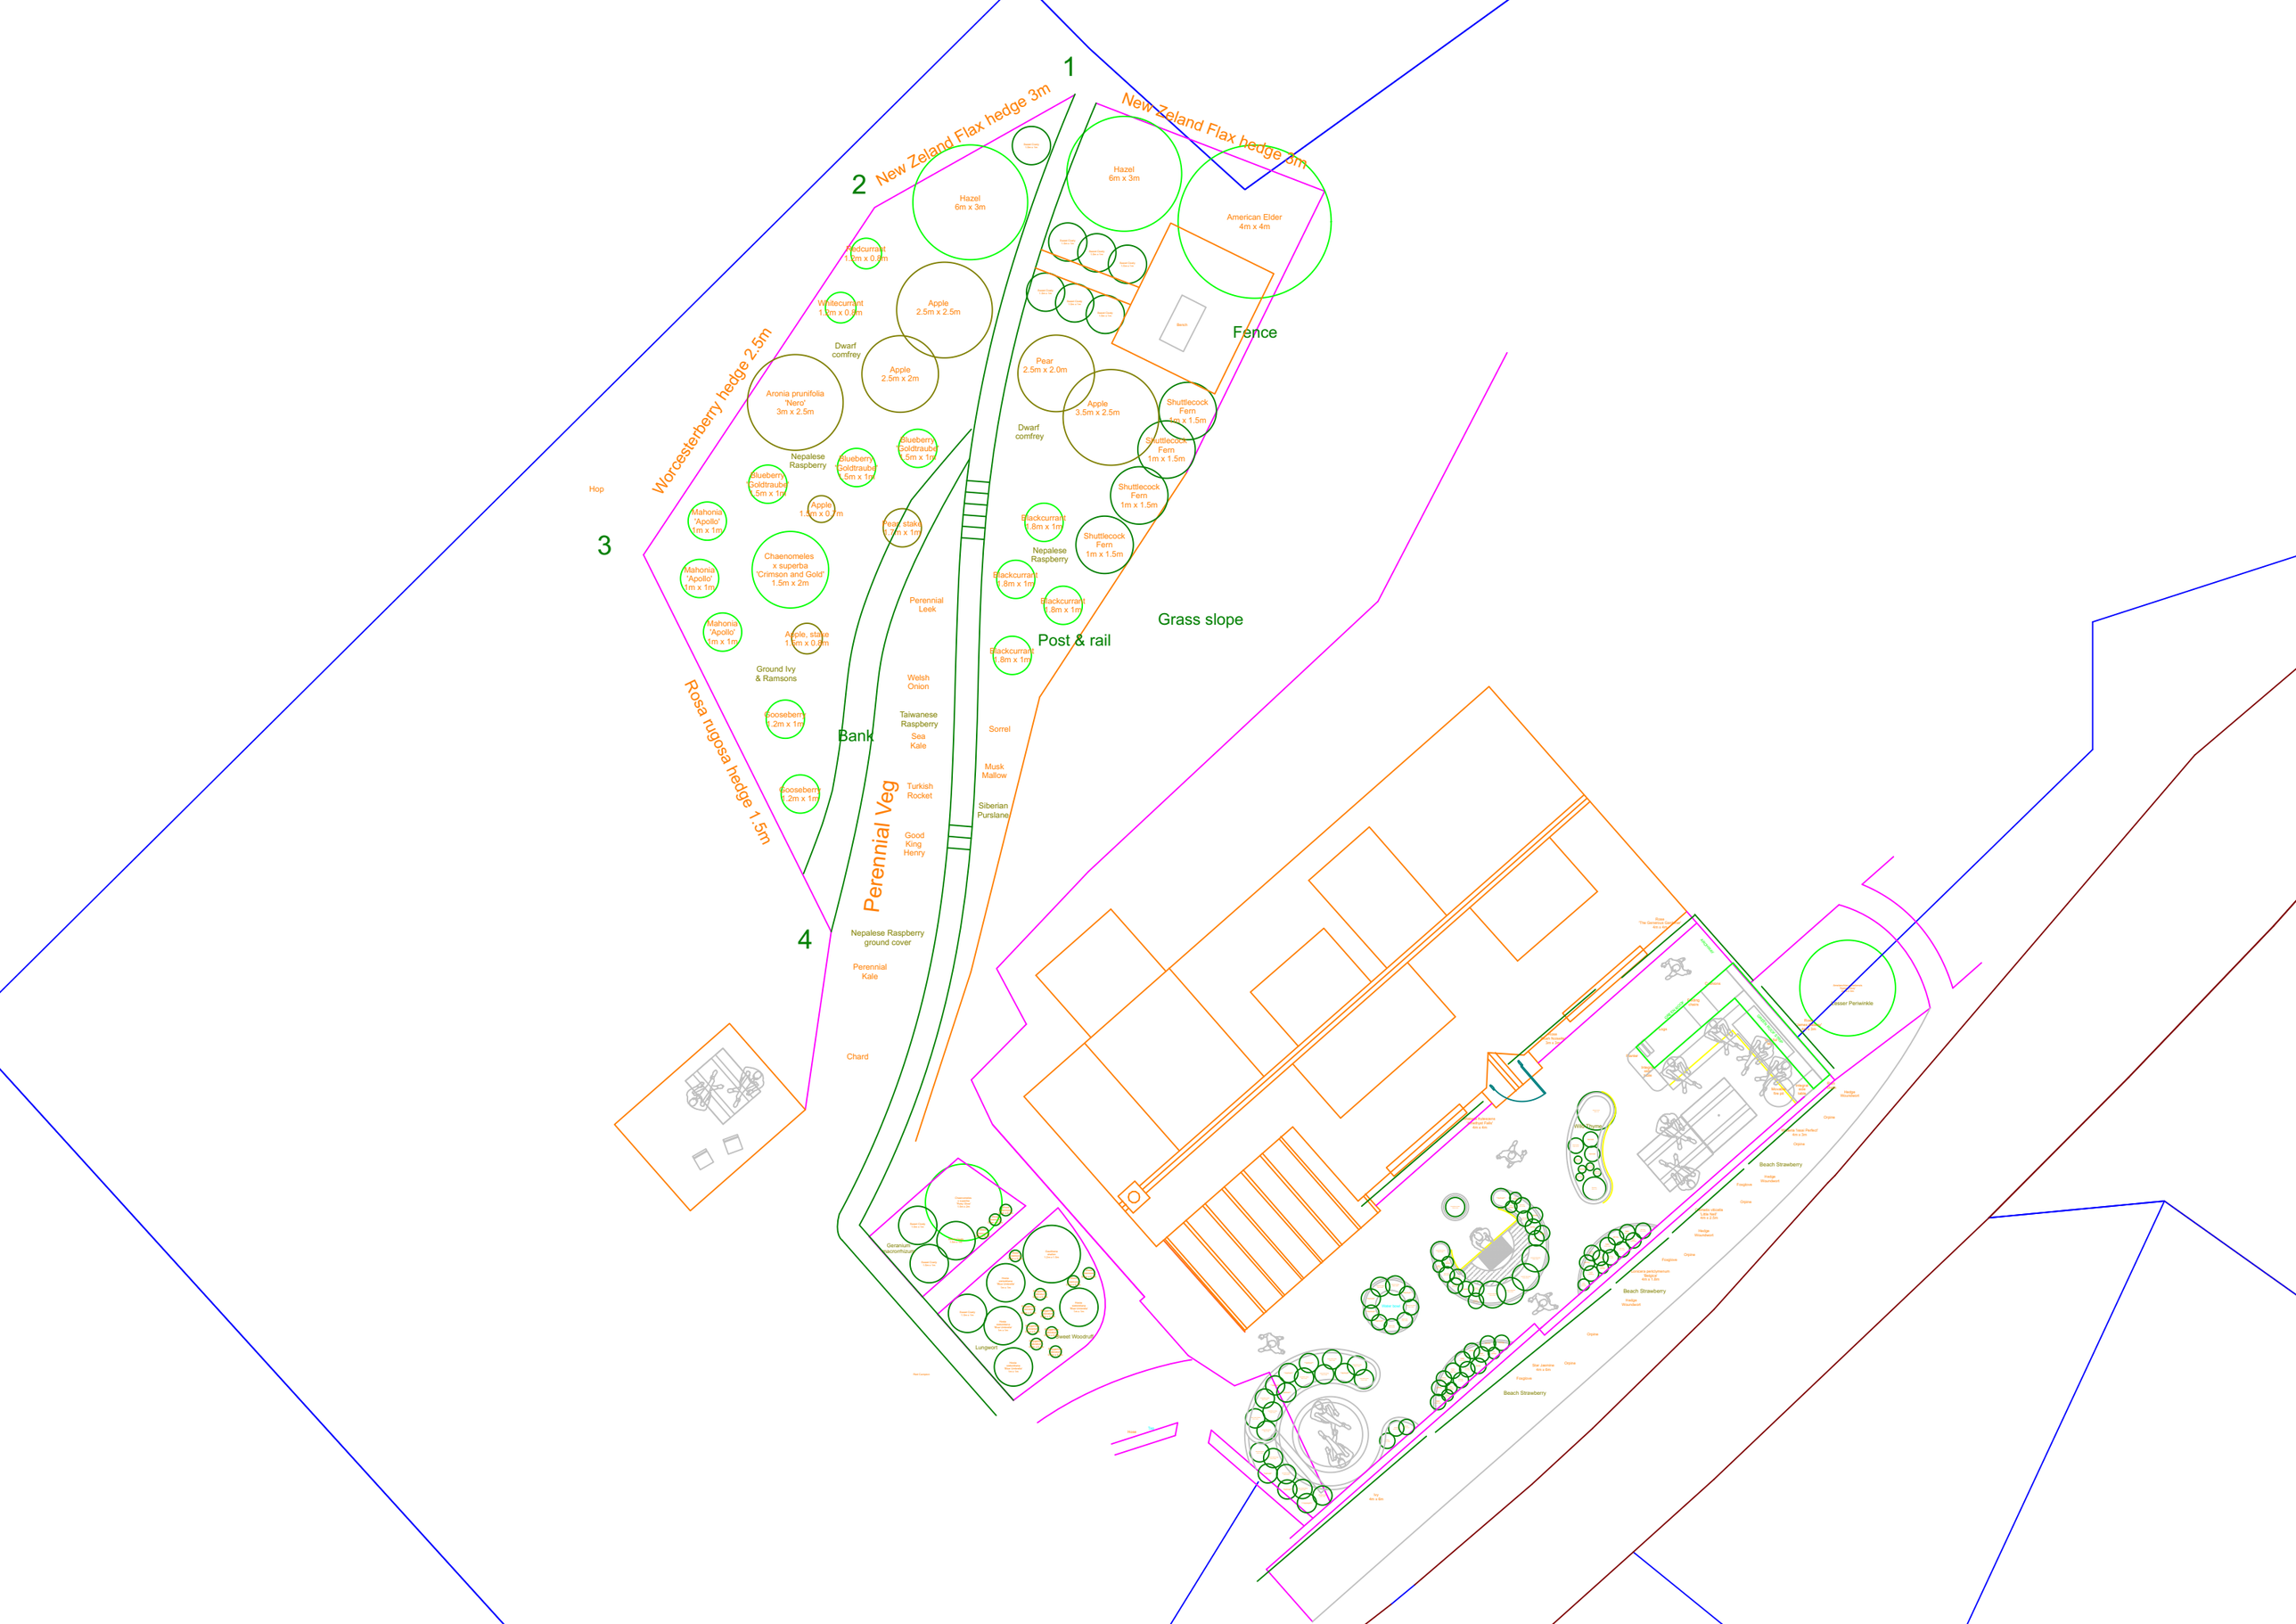
1
2
3
4
New Zeland Flax hedge 3m
New Zeland Flax hedge 3m
Worcesterberry hedge 2.5m
Rosa rugosa hedge 1.5m
Hazel
6m x 3m
Hazel
6m x 3m
American Elder
4m x 4m
Redcurrant
1.0m x 0.8m
Whitecurrant
1.0m x 0.8m
Apple
2.5m x 2.5m
Dwarf
comfrey
Apple
2.5m x 2m
Aronia prunifolia
'Nero'
3m x 2.5m
Nepalese
Raspberry
Blueberry
'Soldtraubel'
1.5m x 1m
Blueberry
'Soldtraubel'
1.5m x 1m
Blueberry
'Soldtraubel'
1.5m x 1m
Hop
Mahonia
'Apollo'
1m x 1m
Apple
1.5m x 0.8m
Pear, stake
1.0m x 1m
Chaenomeles
x superba
'Crimson and Gold'
1.5m x 2m
Mahonia
'Apollo'
1m x 1m
Mahonia
'Apollo'
1m x 1m
Apple, stake
1.5m x 0.8m
Ground Ivy
& Ramsons
Gooseberry
1.2m x 1m
Gooseberry
1.2m x 1m
Bank
Perennial Veg
Perennial
Leek
Welsh
Onion
Taiwanese
Raspberry
Sea
Kale
Turkish
Rocket
Good
King
Henry
Nepalese Raspberry
ground cover
Perennial
Kale
Chard
Sorrel
Musk
Mallow
Siberian
Purslane
Pear
2.5m x 2.0m
Apple
3.5m x 2.5m
Dwarf
comfrey
Shuttlecock
Fern
1m x 1.5m
Shuttlecock
Fern
1m x 1.5m
Shuttlecock
Fern
1m x 1.5m
Shuttlecock
Fern
1m x 1.5m
Blackcurrant
1.8m x 1m
Blackcurrant
1.8m x 1m
Blackcurrant
1.8m x 1m
Blackcurrant
1.8m x 1m
Nepalese
Raspberry
Bench
Fence
Post & rail
Grass slope
Geranium
'Jackonhilhut'
Lungwort
Sweet Woodruff
Lesser Periwinkle
Beach Strawberry
Beach Strawberry
Beach Strawberry
Star Jasmine
4m x 8m
Foxglove
Ozpine
Hedge
Woodbeech
Hedge
Wisteria
Hedge
Hawthorn
Hedge
Hawthorn
Hedge
Hawthorn