FINISH DRAWING 完成図
~~PROCESS DRAWING 工程図~~
(OTHER)

VENDOR
メーカー名: --

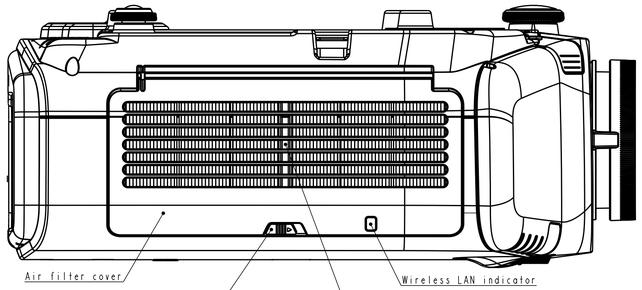

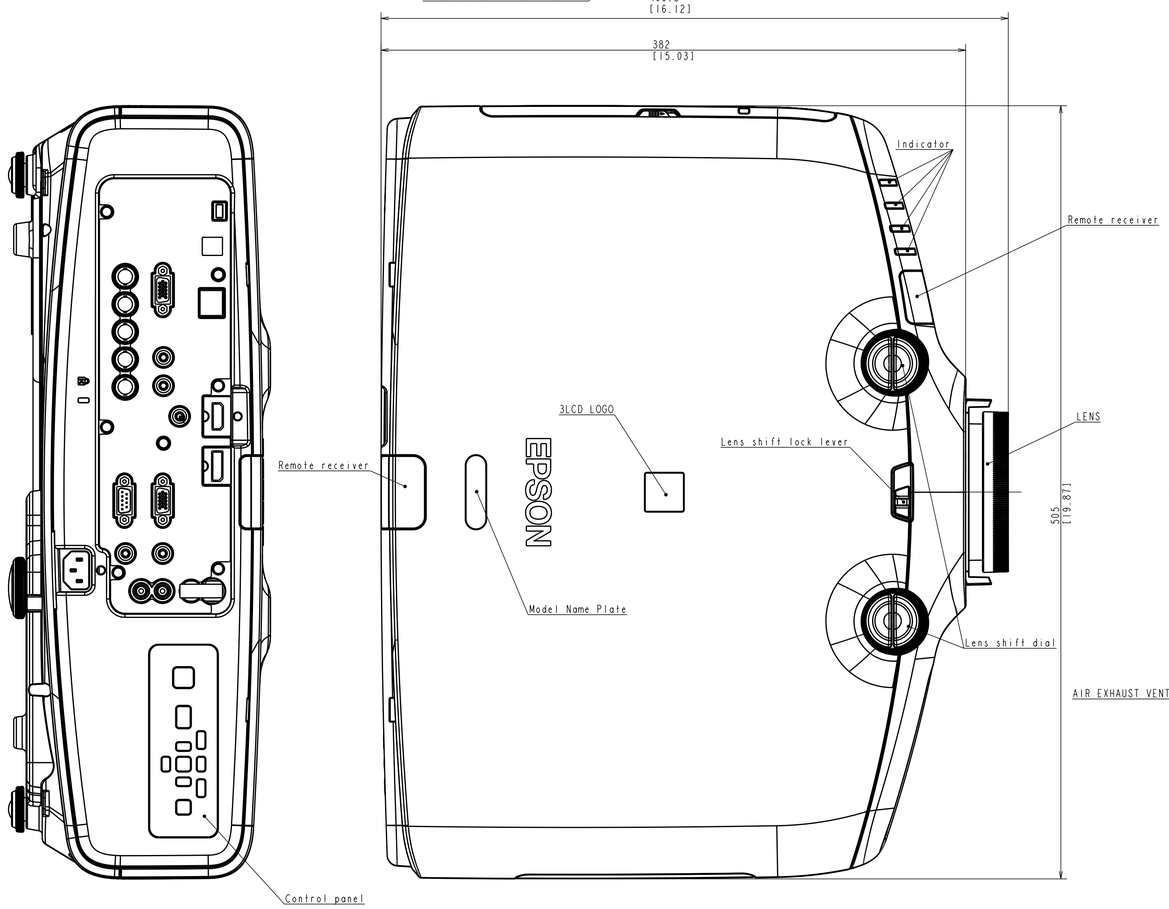

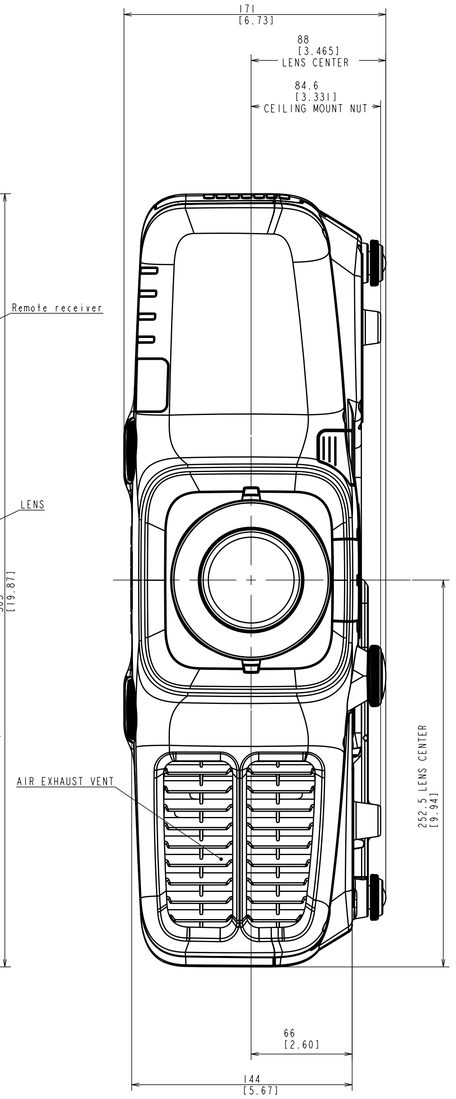

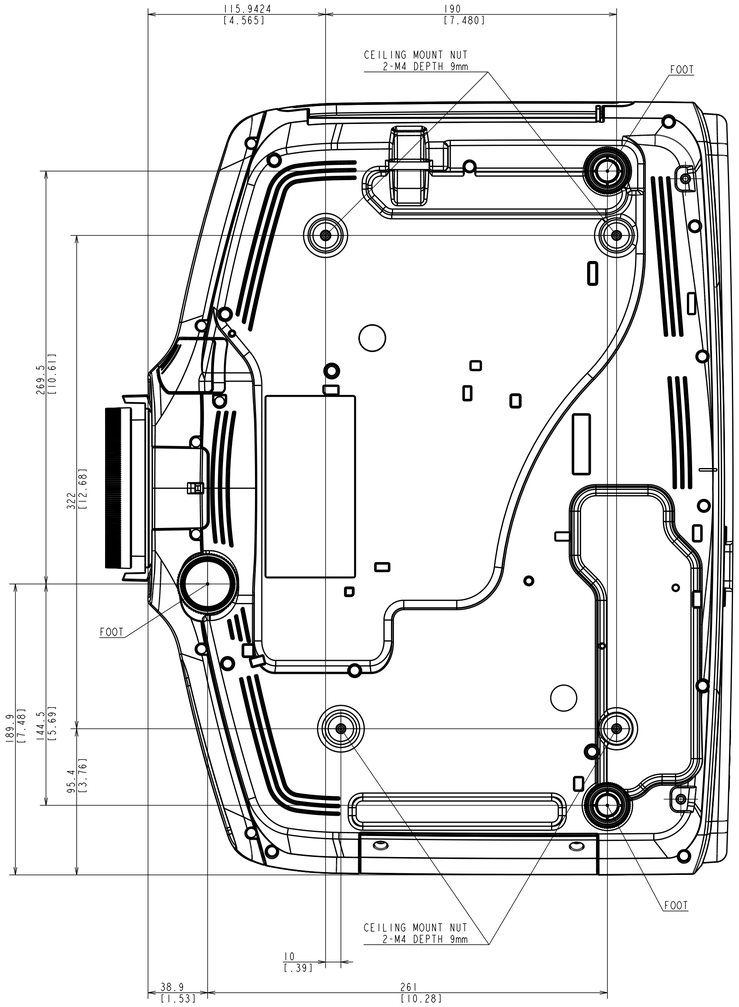

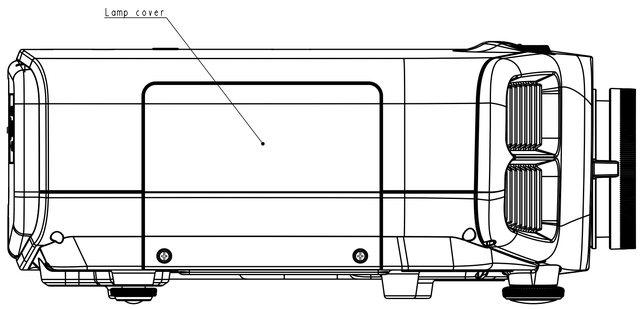

H698

(Note)
Unit of dimension
Upper : mm
Lower : inch

QUALITY CHARACTERISTIC 品質特性	MEASURING DEVICE 計測器	DATUM 基準	STANDARD 規格	REMARKS 備考

Tech No.	Design No.	Tech No.	Design No.	GENERAL TOL. 一般公差
Tech No.	Design No.	Tech No.	Design No.	DIMENSION 寸法公差 ±
Tech No.	Design No.	Tech No.	Design No.	ANGLE 角度 ±
Tech No.	Design No.			THREAD ねじ精度 JIS
Tech No.	Design No.	MATERIAL 材質、材料仕様		
Tech No.	Design No.	HEAT TREATMENT 熱処理	HARDNESS 硬さ	
Tech No.	Design No.	SURF TREATMENT 表面処理	PLATING 仕様 メッキ層	
RECOG.	CONFIRM / CHECK / DESIGN / DRAWN	BURR TREATMENT バリ、面取り	FINISH LEVEL 仕上げ程度	
DSGN 設計		鞄子	鞄子	
TECH 技術				

機 種/MODEL H698
コード/CODE No. H69801070
尺 度/SCALE 0.500 (1:1mm)
品 名/PART NAME OUTLINE DRAWING 製図外観
図 番/DRAWING No. H69801070-01
第 1 版/PAGE

ISSUED 制定
TECH. 課 No.
DSGN. 課 No.
Drawing file name : H704_OUTLINE_DRAWING_1
Model file name : 00_H512_TOTAL_ASSY(ASSEM)

EPSON

秘 無期限 Confidential Until:Permanent

A4