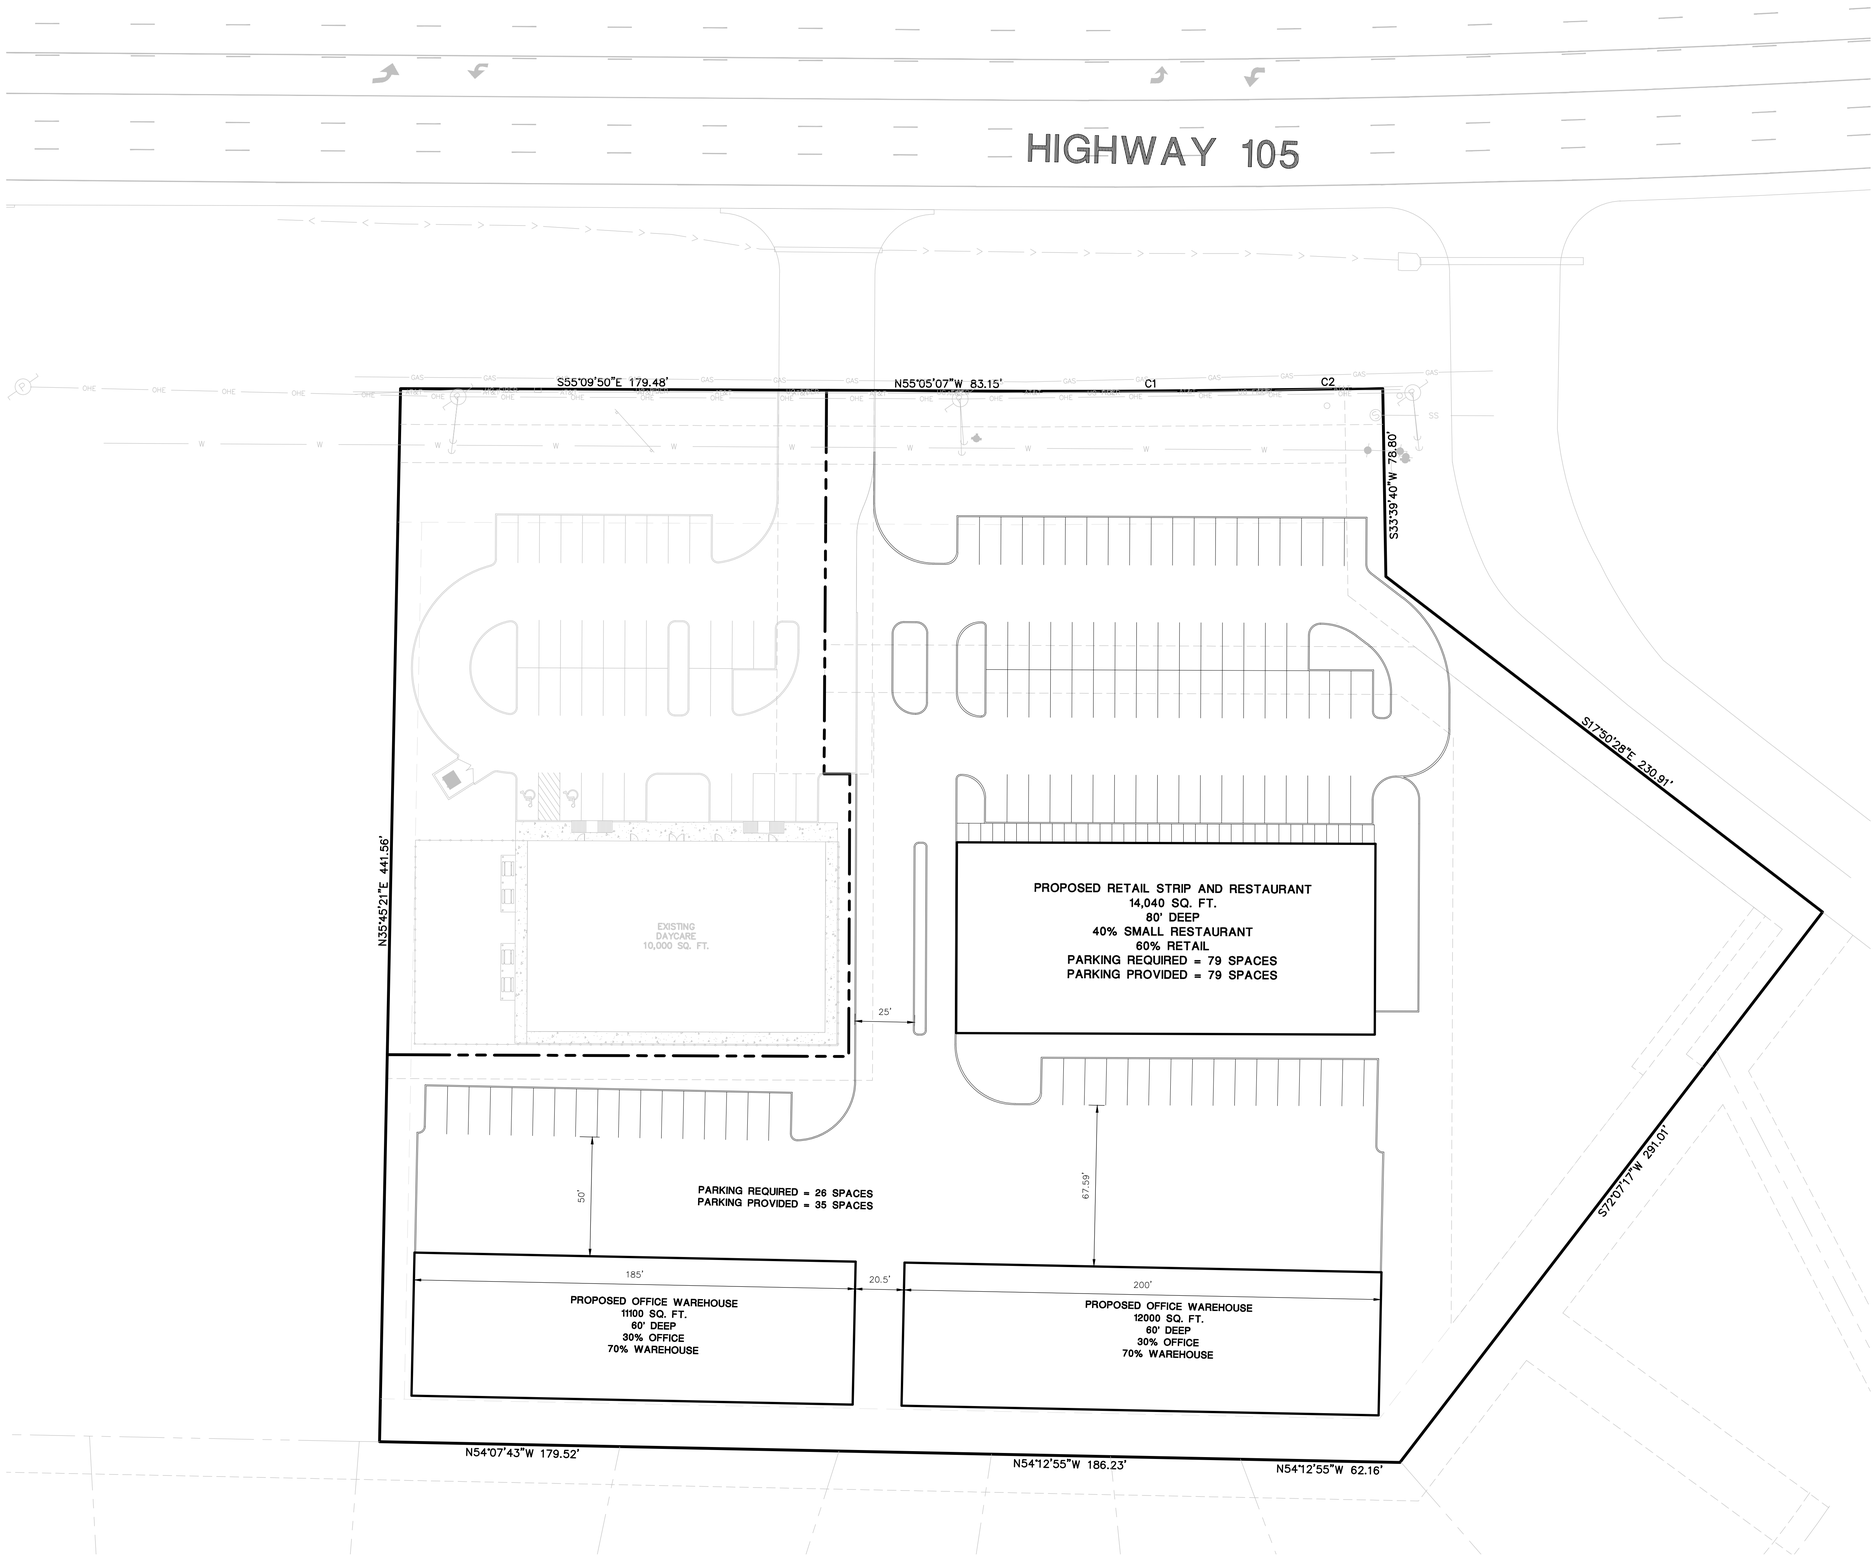

DATE	REVISIONS	DRAWN BY

Manhard CONSULTING
3038 North Frazier Street, Conroe, TX 77303 ph:936.756.7101 | manhard.com
Civil Engineers | Surveyors | Water Resource Engineers | Water Quality Scientists
Construction Managers | Environmental Scientists | Landscape Architects | Planners
Texas Board of Professional Engineers & Land Surveyors Reg. No. F-10194754 (Surv), F-22053 (Eng)

WEST FORK COMMERCIAL CENTER

CONROE, TEXAS

CONCEPTUAL SITE PLAN

FOR INTERIM REVIEW ONLY
THIS DOCUMENT IS NOT ISSUED FOR CONSTRUCTION OR PERMITTING PURPOSES
CLIFTON L. GRAY, P.E.
TEXAS P.E. No. 133005
ISSUED THIS DATE:
05/29/25

PROJ. MGR.: CLG
PROJ. ASSOC.: CLG
DRAWN BY: CLG

SHEET
1 OF 1

620.M0925

© 2025 MANHARD CONSULTING, ALL RIGHTS RESERVED