

**SWALLOWS CREEK
BUILDING 1**
30700 RANCHO VIEJO ROAD
SAN JUAN CAPISTRANO, CALIFORNIA 92675

	DATE	REMARKS
	09-14-2022	PLAN CHECK SUBMITTAL
A	01-05-2023	PLAN CHECK SUBMITTAL #2
	06-22-2023	ISSUE FOR BID
2	01-05-2024	BID ADDENDUM #2
	04/02/2024	ISSUE FOR CONSTRUCTION


PM:	N. PATEL
-----	----------

IRV NO.:	IRV20-0199-
----------	-------------

SHEET

-A2.1


6/25/2024 10:32:23 AM 2022-08-04_CD SET

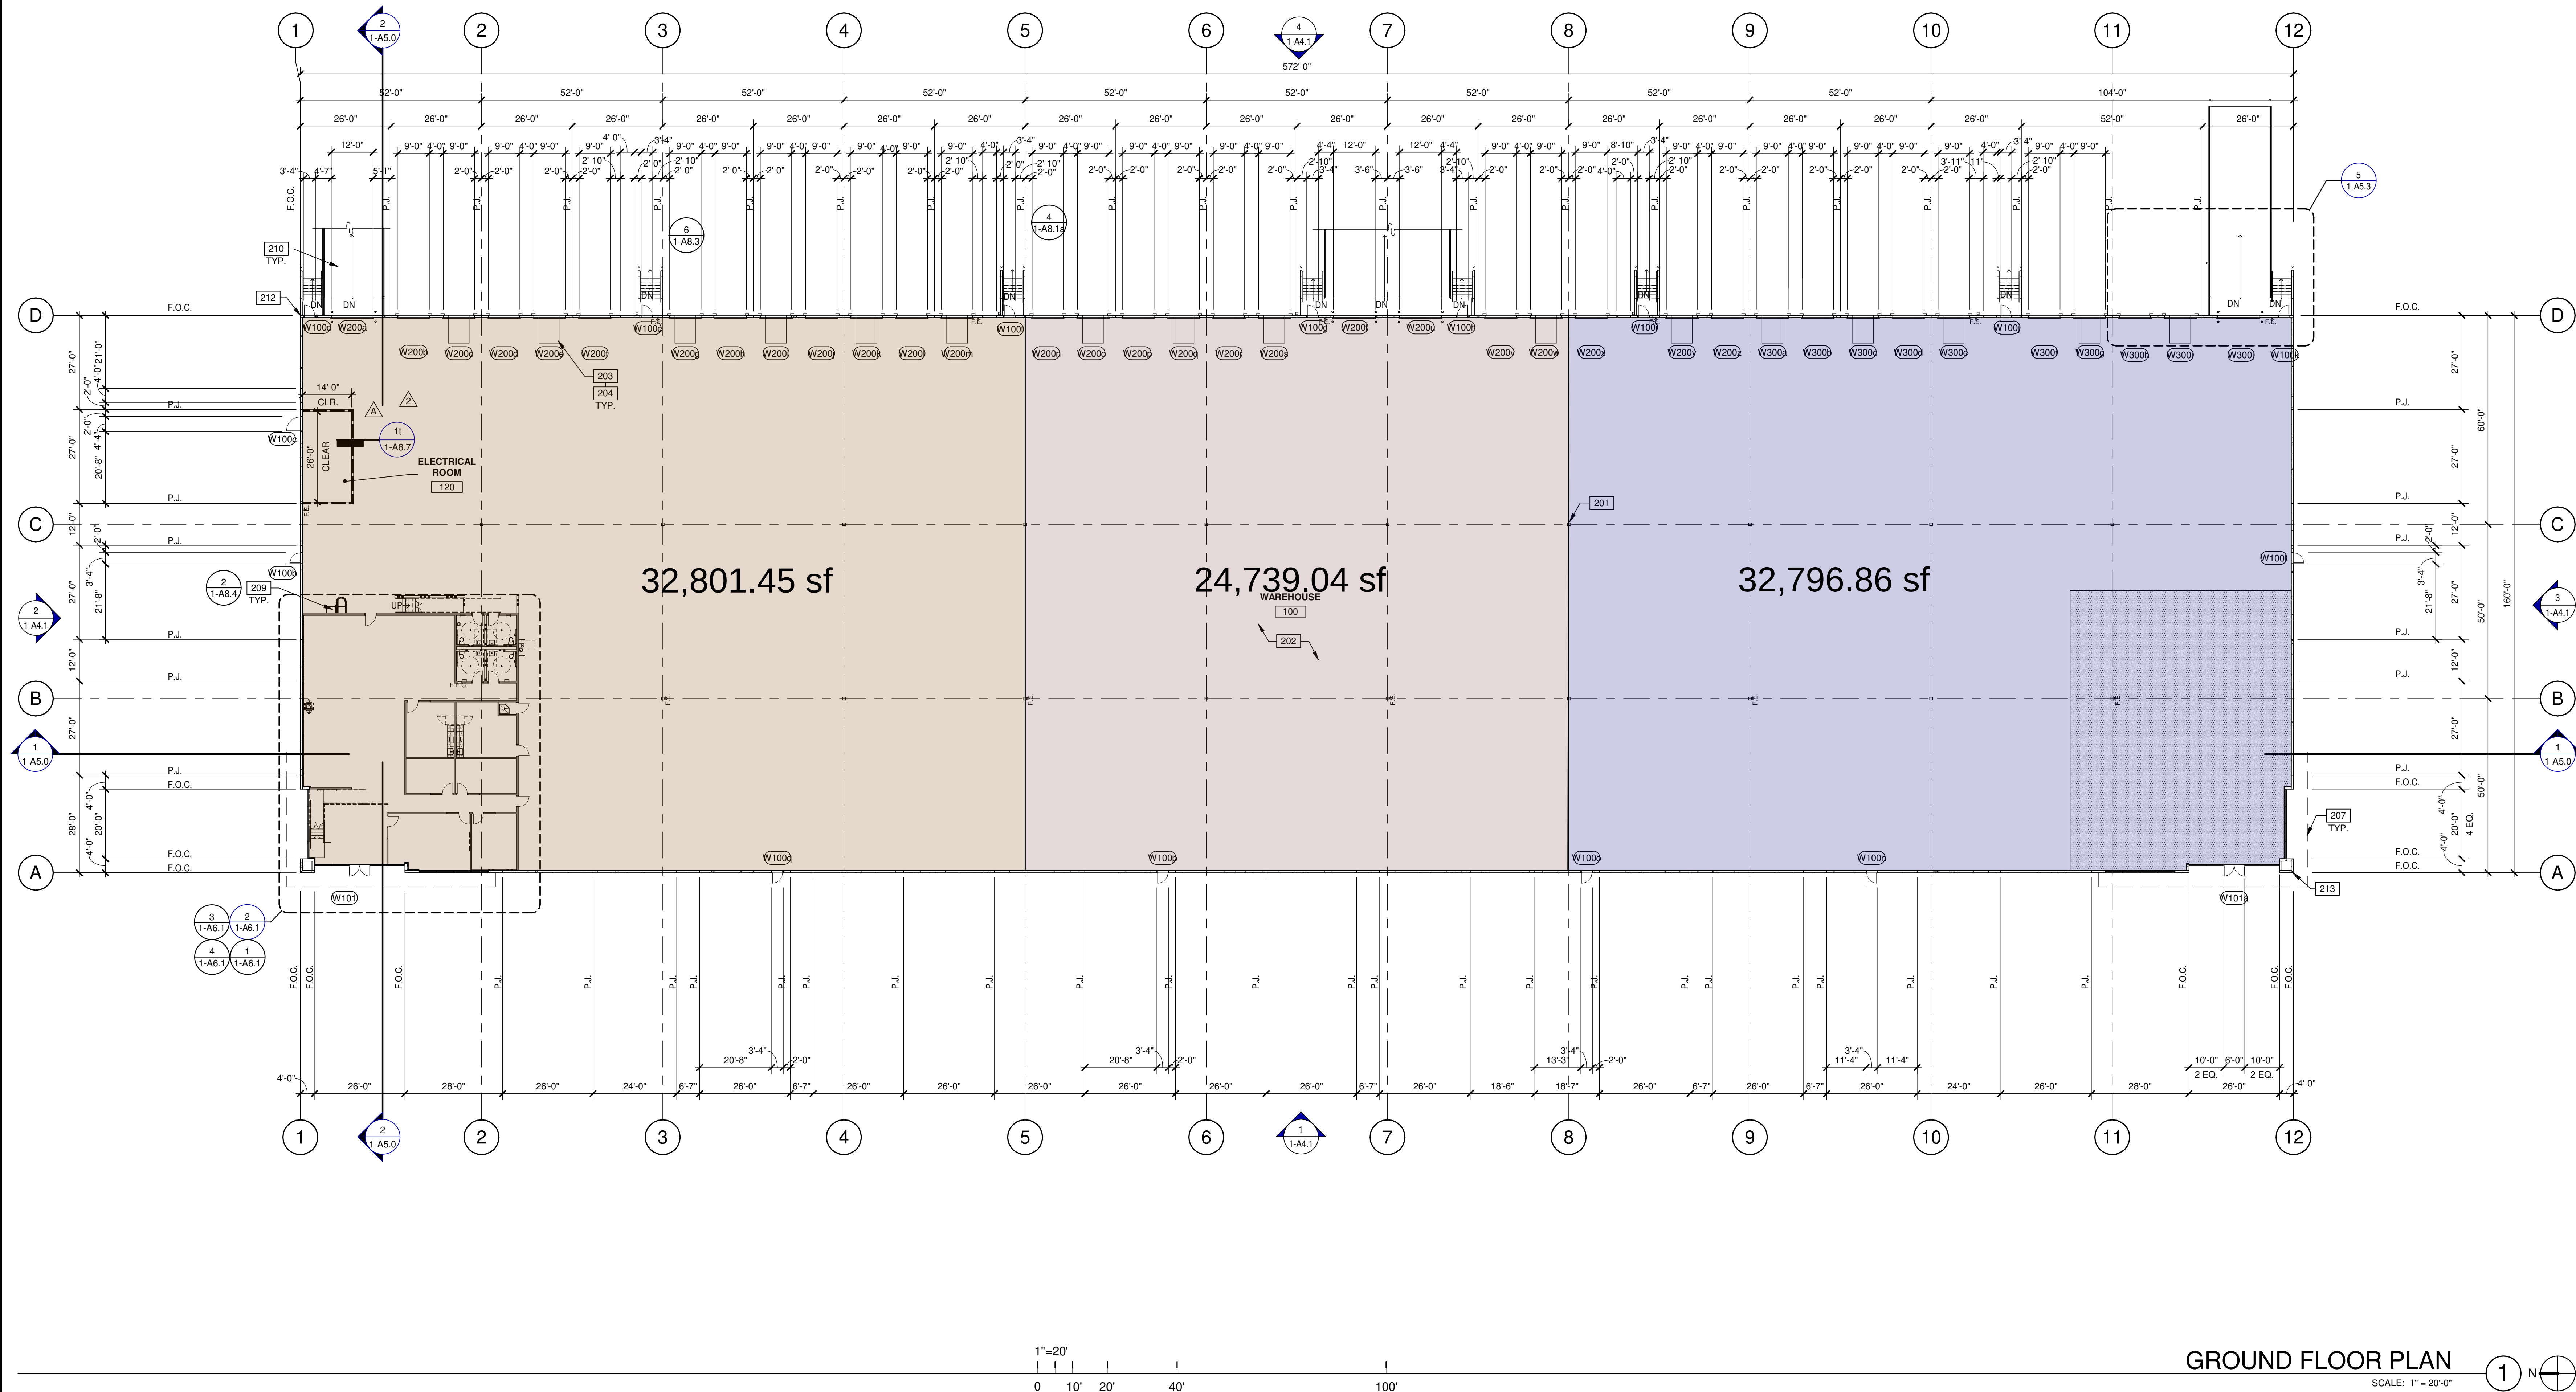

LEGEND



WALL LEGEND

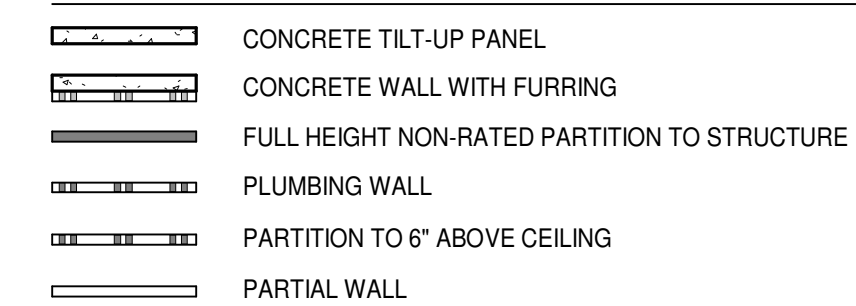

KEYNOTES:

SEE SHEET A0.2 FOR GENERAL NOTES

- 201 STRUCTURAL STEEL COLUMN, PAINT SAFETY YELLOW UP TO 60" A.F.F. AND
202 PAINT TOP 24" RED AT FIRE EXTINGUISHER LOCATIONS.
203 CONCRETE SLAB, PROVIDE 15 MIL STEGO VAPOR BARRIER OVER NATIVE
204 SOIL AT OFFICE AREA FOR SOILS REPORT. PROVIDE SEALER FOR
205 CONCRETE FLOOR AREA IN WAREHOUSE.
206 6X8" MECHANICAL DOCK LEVELER.
207 DOCK PIT, SEE FLOOR PLAN FOR EXACT LOCATIONS.
208 OUTLINE OF CANOPY ABOVE.
209 ROOF ACCESS LADDER.
210 CONCRETE RAMP.
211 PANEL BUTT JOINT, REFER TO 2A/B.3
212 PANEL 90 DEGREE MITERED JOINT, REFER TO 2B/A.3