

REV.
00

D
C
B
A

D
C
B
A

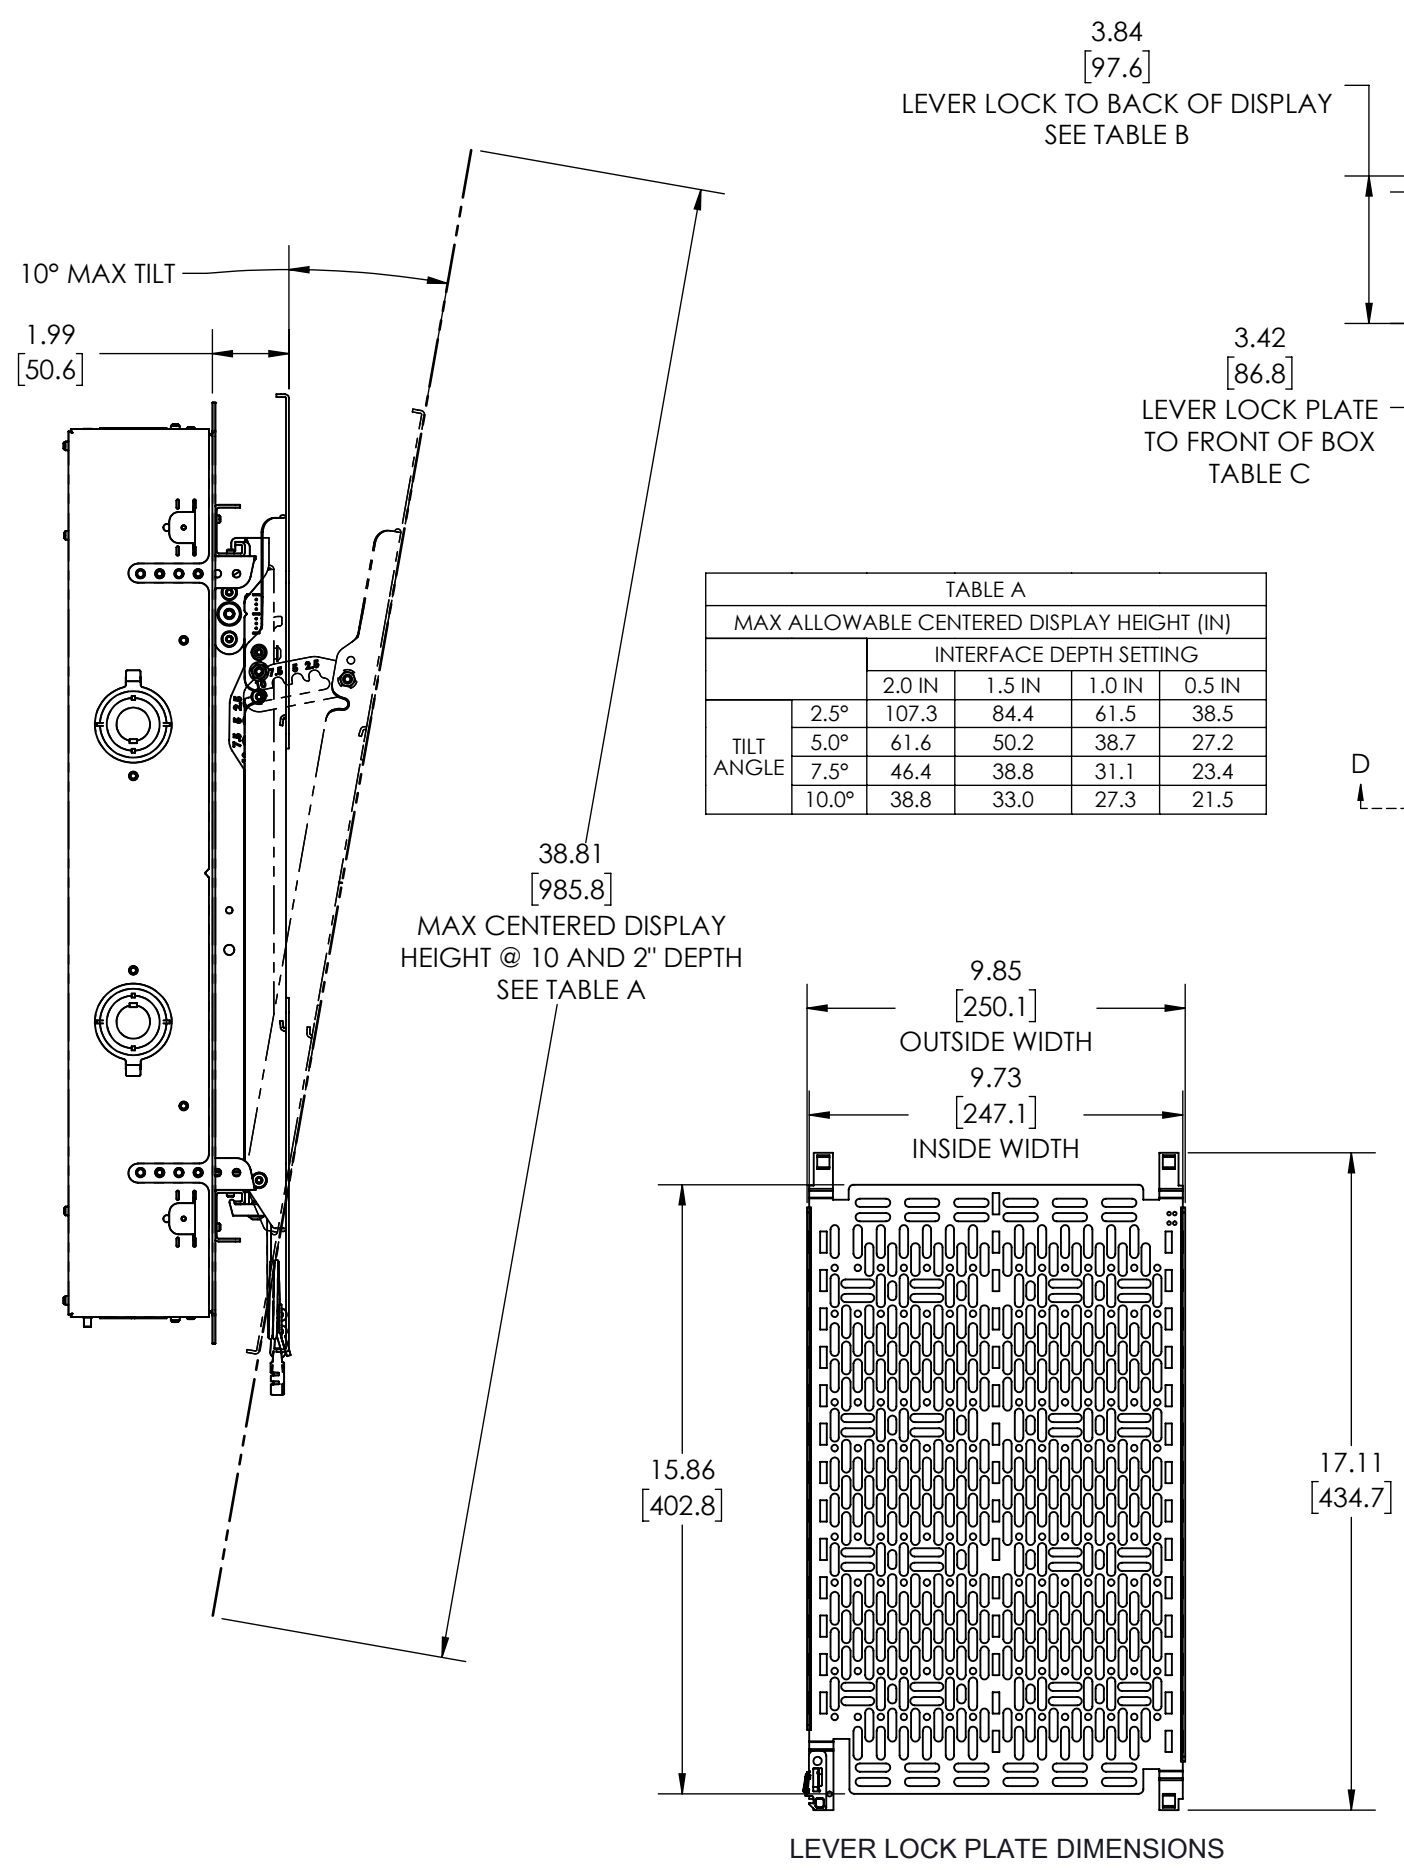


TABLE A					
MAX ALLOWABLE CENTERED DISPLAY HEIGHT (IN)					
		INTERFACE DEPTH SETTING			
		2.0 IN	1.5 IN	1.0 IN	0.5 IN
TILT ANGLE	2.5°	107.3	84.4	61.5	38.5
	5.0°	61.6	50.2	38.7	27.2
	7.5°	46.4	38.8	31.1	23.4
	10.0°	38.8	33.0	27.3	21.5


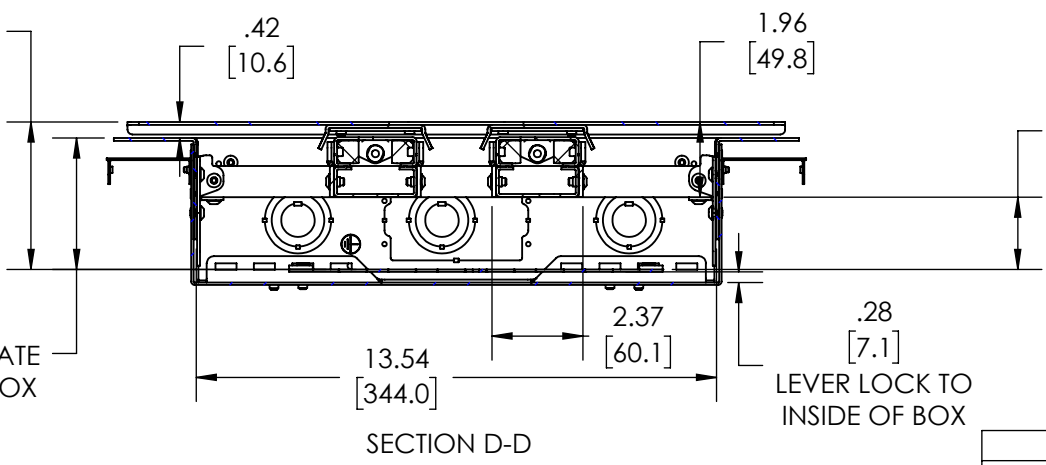


TABLE B					
LEVER LOCK TO BACK OF DISPLAY					
		INTERFACE DEPTH SETTING			
		2.0 IN	1.5 IN	1.0 IN	0.5 IN
DRYWALL THICKNESS	0.50 IN	5.40	4.90	4.40	3.90
	0.63 IN	5.52	5.02	4.52	4.02
	1.00 IN	5.46	4.96	4.46	3.96
	1.25 IN	5.71	5.21	4.71	4.21

TABLE C				
LEVER LOCK PLATE TO FRONT OF BOX DEPTH				
DRYWALL THICKNESS	0.50	0.63	1.00	1.25
DEPTH	3.48	3.61	3.54	3.79

TABLE D					
INTERFACE TO LEVER LOCK PLATE DEPTH					
		INTERFACE DEPTH			
		2.0 IN	1.5 IN	1.0 IN	0.5 IN
DRYWALL THICKNESS	0.50 IN	3.45	2.95	2.45	1.95
	0.63 IN	3.57	3.07	2.57	2.07
	1.00 IN	3.51	3.01	2.51	2.01
	1.25 IN	3.76	3.26	2.76	2.26

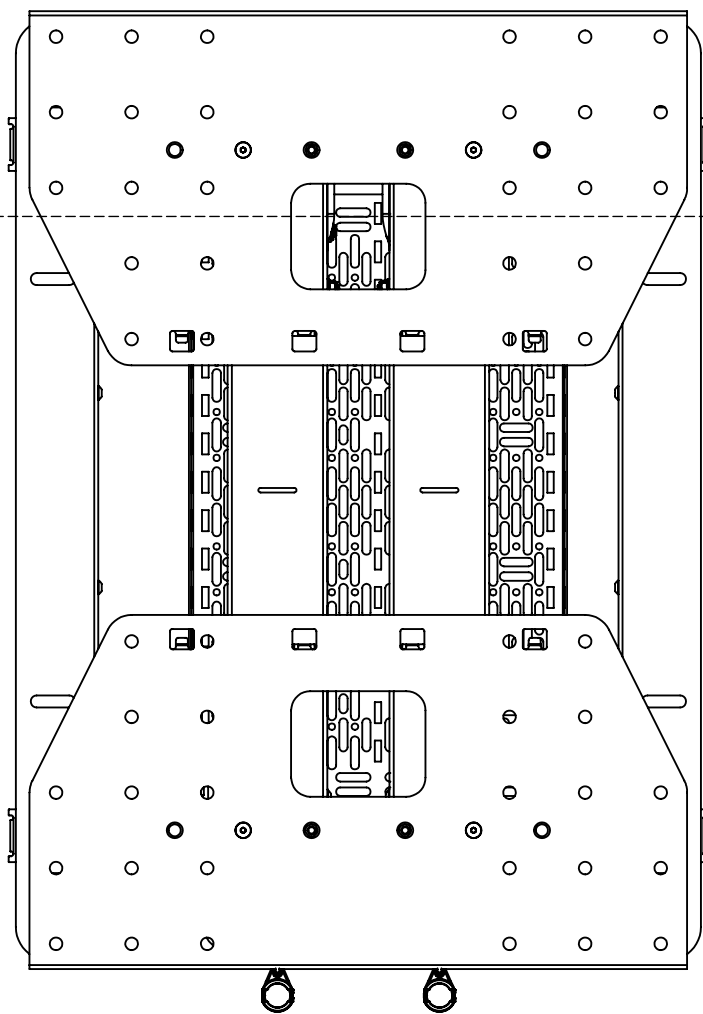

THE INFORMATION AND DESIGNS CONTAINED IN THIS DRAWING ARE CONFIDENTIAL AND THE PROPRIETARY PROPERTY OF LEGRAND | AV. NEITHER THIS DESIGN NOR ANY INFORMATION CONTAINED IN THIS DRAWING MAY BE REPRODUCED OR DISCLOSED TO OTHERS WITHOUT THE EXPRESS WRITTEN CONSENT OF LEGRAND | AV.

CAD GENERATED DRAWING, DO NOT MANUALLY UPDATE.			6436 CITY WEST PKWY EDEN PRAIRIE MN, 55344 PHONE: 866-977-3901 FAX: 877-894-6918	
DRAWN BY	MJS	7/3/2023	DESCRIPTION TEMPO FP IN-WALL SINGLE-BOX MOUNT SYSTEM	
ENG APPROVAL				
MFG APPROVAL				
QA APPROVAL			MODEL NO. FPIWSBMS	
SHEET 2 OF 3		SCALE 1:5	SIZE B	DWG. NO. TECH-001362
				REV. 00

