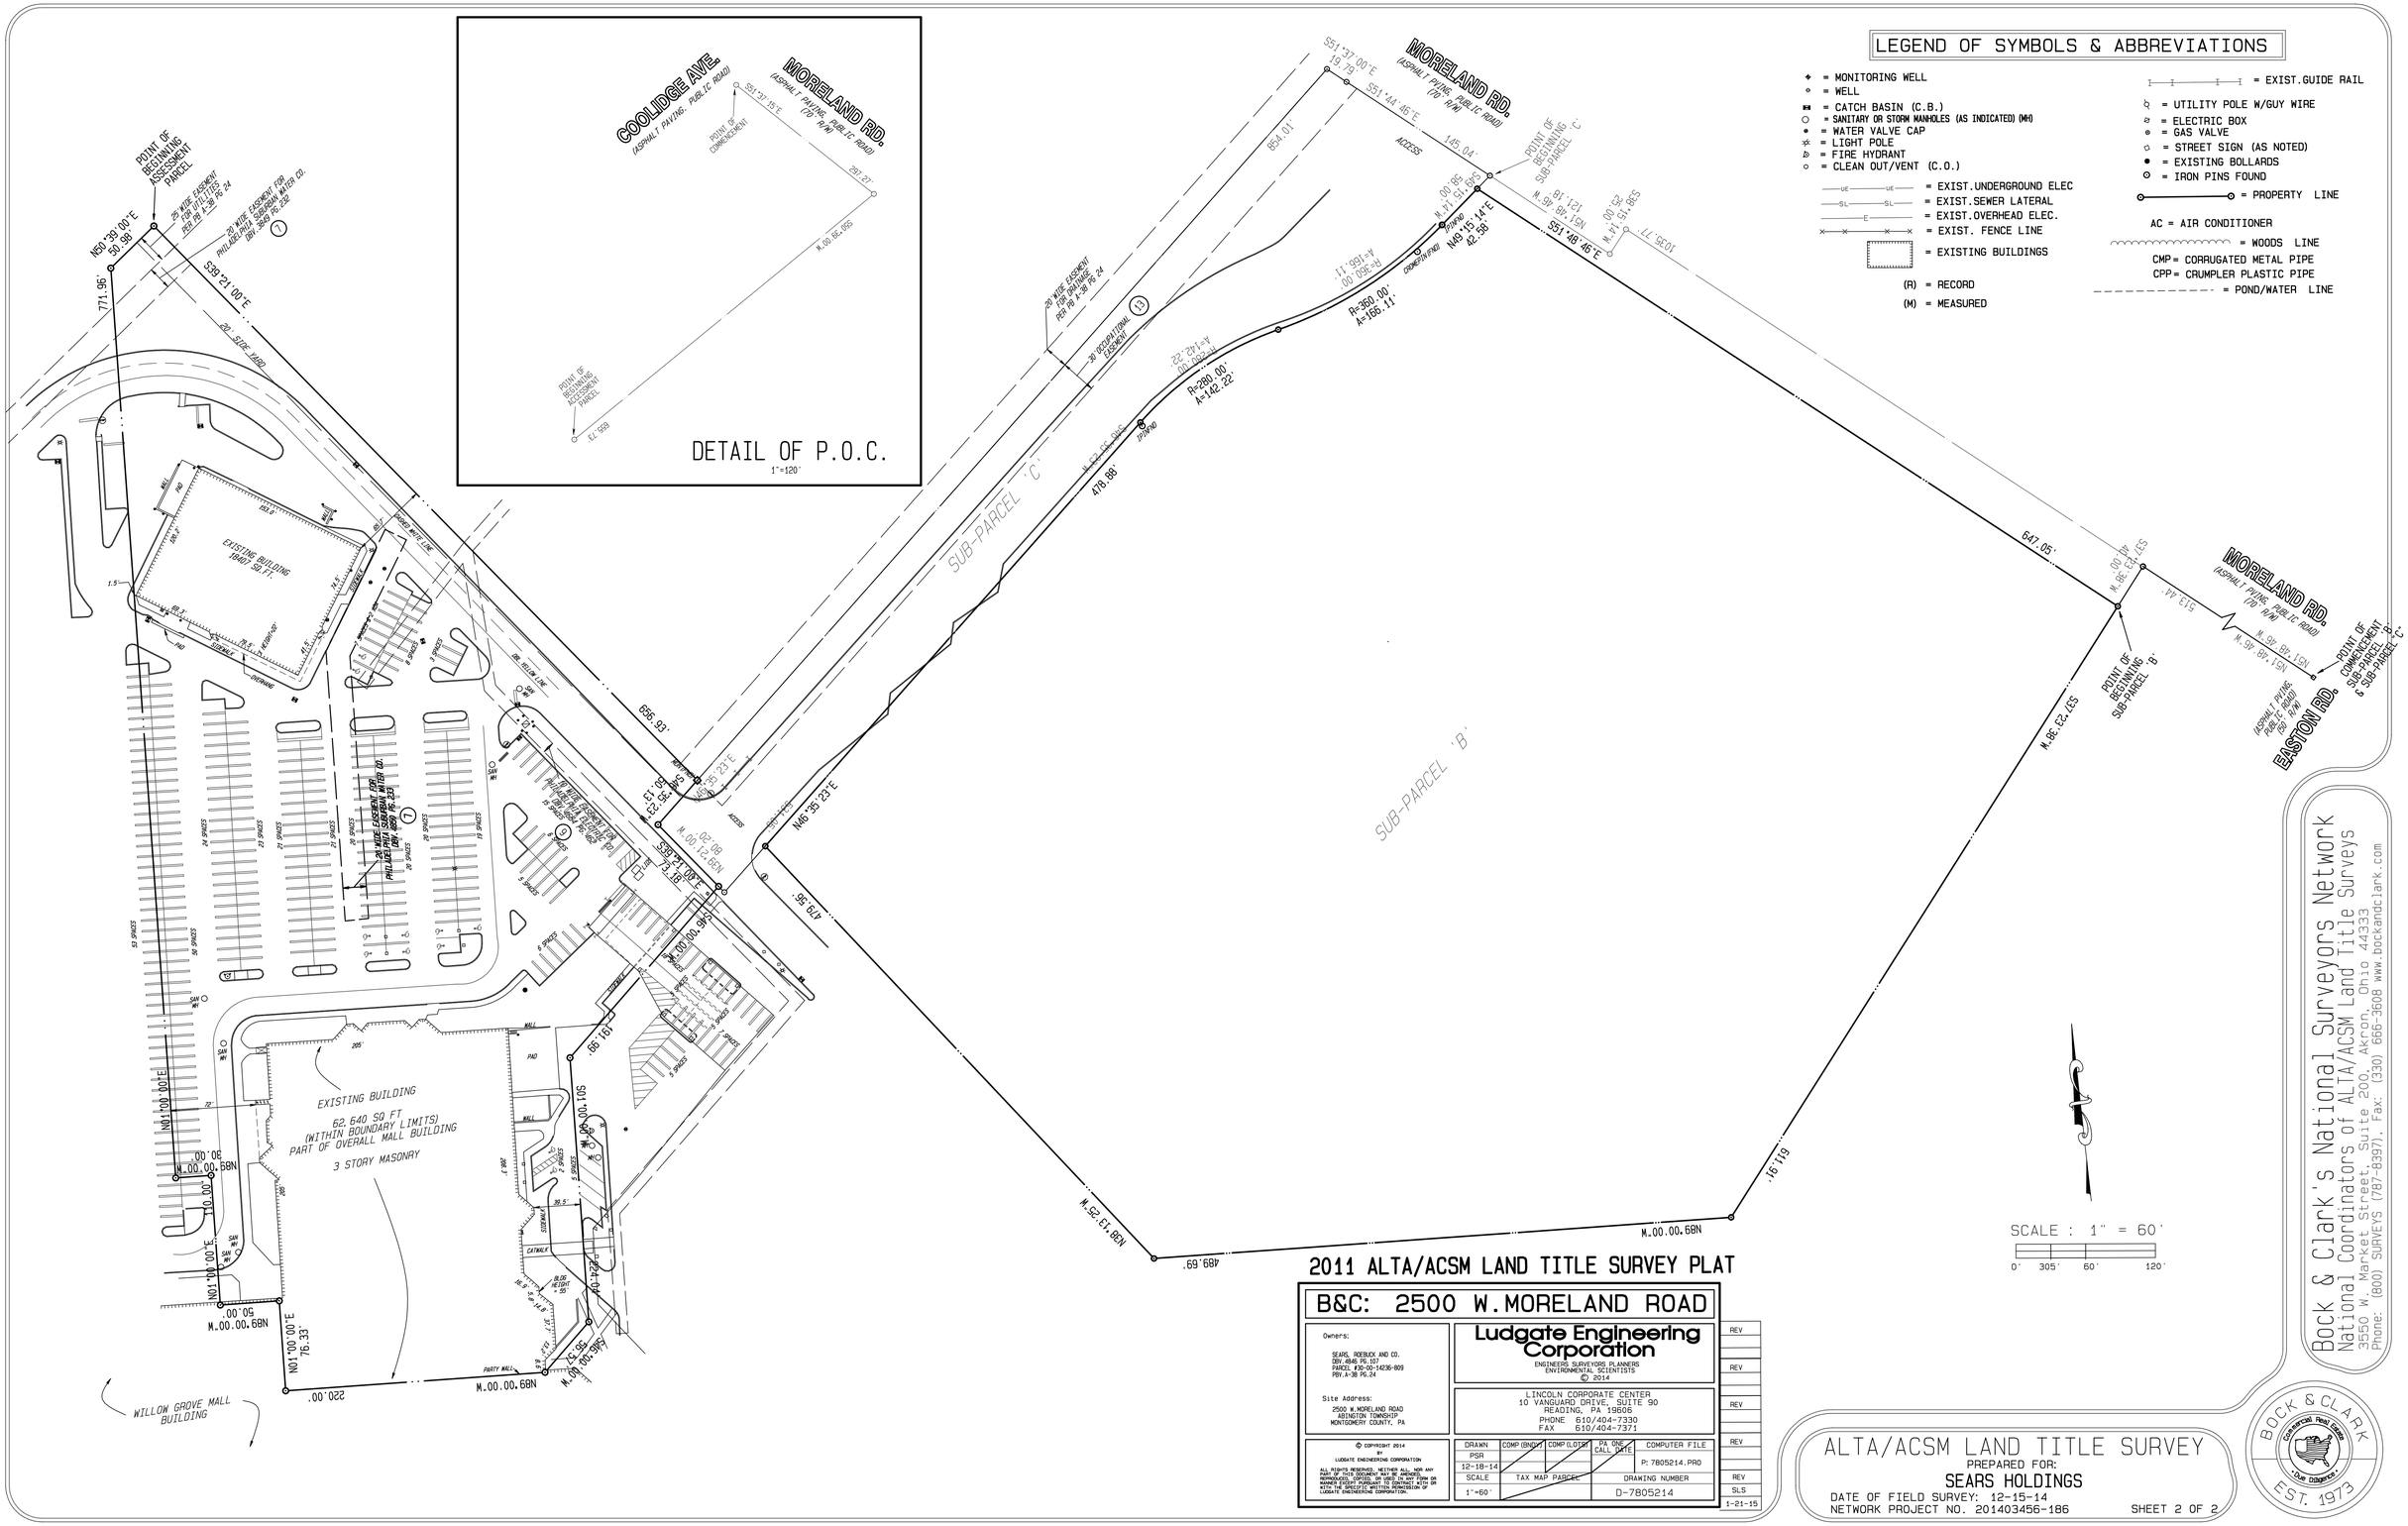

LEGEND OF SYMBOLS & ABBREVIATIONS

- = MONITORING WELL
- = WELL
- = CATCH BASIN (C.B.)
- = SANITARY OR STORM MANHOLES (AS INDICATED) (MH)
- = WATER VALVE CAP
- = LIGHT POLE
- = FIRE HYDRANT
- = CLEAN OUT/VENT (C.O.)
- UE——UE = EXIST.UNDERGROUND ELEC
- SL——SL = EXIST.SEWER LATERAL
- E——E = EXIST.OVERHEAD ELEC.
- = EXIST. FENCE LINE
- = EXISTING BUILDINGS
- (R) = RECORD
- (M) = MEASURED
- = EXIST.GUIDE RAIL
- = UTILITY POLE W/GUY WIRE
- = ELECTRIC BOX
- = GAS VALVE
- = STREET SIGN (AS NOTED)
- = EXISTING BOLLARDS
- = IRON PINS FOUND
- = PROPERTY LINE
- AC = AIR CONDITIONER
- = WOODS LINE
- CMP = CORRUGATED METAL PIPE
- CPP = CRUMPLER PLASTIC PIPE
- = POND/WATER LINE

SCALE : 1" = 60'

0' 30' 60' 120'

2011 ALTA/ACSM LAND TITLE SURVEY PLAT

B&C: 2500 W.MORELAND ROAD

Owners:

SEARS, ROEBUCK AND CO.
DBV. 4845 PG.107
PARCEL #30-00-14236-809
PBV.A-38 PG.24

Site Address:

2500 W.MORELAND ROAD
ABINGTON TOWNSHIP
MONTGOMERY COUNTY, PA

© COPYRIGHT 2014
BY
LUDGATE ENGINEERING CORPORATION
ALL RIGHTS RESERVED. NEITHER ALL, NOR ANY PART OF THIS DOCUMENT MAY BE AMENDED, REPRODUCED, COPIED, OR USED IN ANY FORM OR MANNER WHATSOEVER WITHOUT THE PRIOR AND WITH THE SPECIFIC WRITTEN PERMISSION OF LUDGATE ENGINEERING CORPORATION.

Ludgate Engineering Corporation
ENGINEERS SURVEYORS PLANNERS
ENVIRONMENTAL SCIENTISTS
© 2014

LINCOLN CORPORATE CENTER
10 VANGUARD DRIVE, SUITE 90
READING, PA 19606
PHONE 610/404-7330
FAX 610/404-7371

DRAWN	COMP (BNC)	COMP (LGT)	PA ONE CALL DATE	COMPUTER FILE
PSR				
12-18-14				P: 7805214.PRO
SCALE	TAX MAP PARCEL		DRAWING NUMBER	
1"=60'			D-7805214	

REV
REV
REV
REV
REV
SLS
1-21-15

ALTA/ACSM LAND TITLE SURVEY

PREPARED FOR:

SEARS HOLDINGS

DATE OF FIELD SURVEY: 12-15-14
NETWORK PROJECT NO. 201403456-186

SHEET 2 OF 2

Bock & Clark's National Surveyors Network
National Coordinators of ALTA/ACSM Land Title Surveys
3550 W. Market Street, Suite 200, Akron, Ohio 44333
Phone: (800) SURVEYS (787-8397), Fax: (330) 666-3608 www.bockandclark.com

BOCK & CLARK
CORPORATE REAL ESTATE
"OUR DISCIPLINE"
EST. 1973